
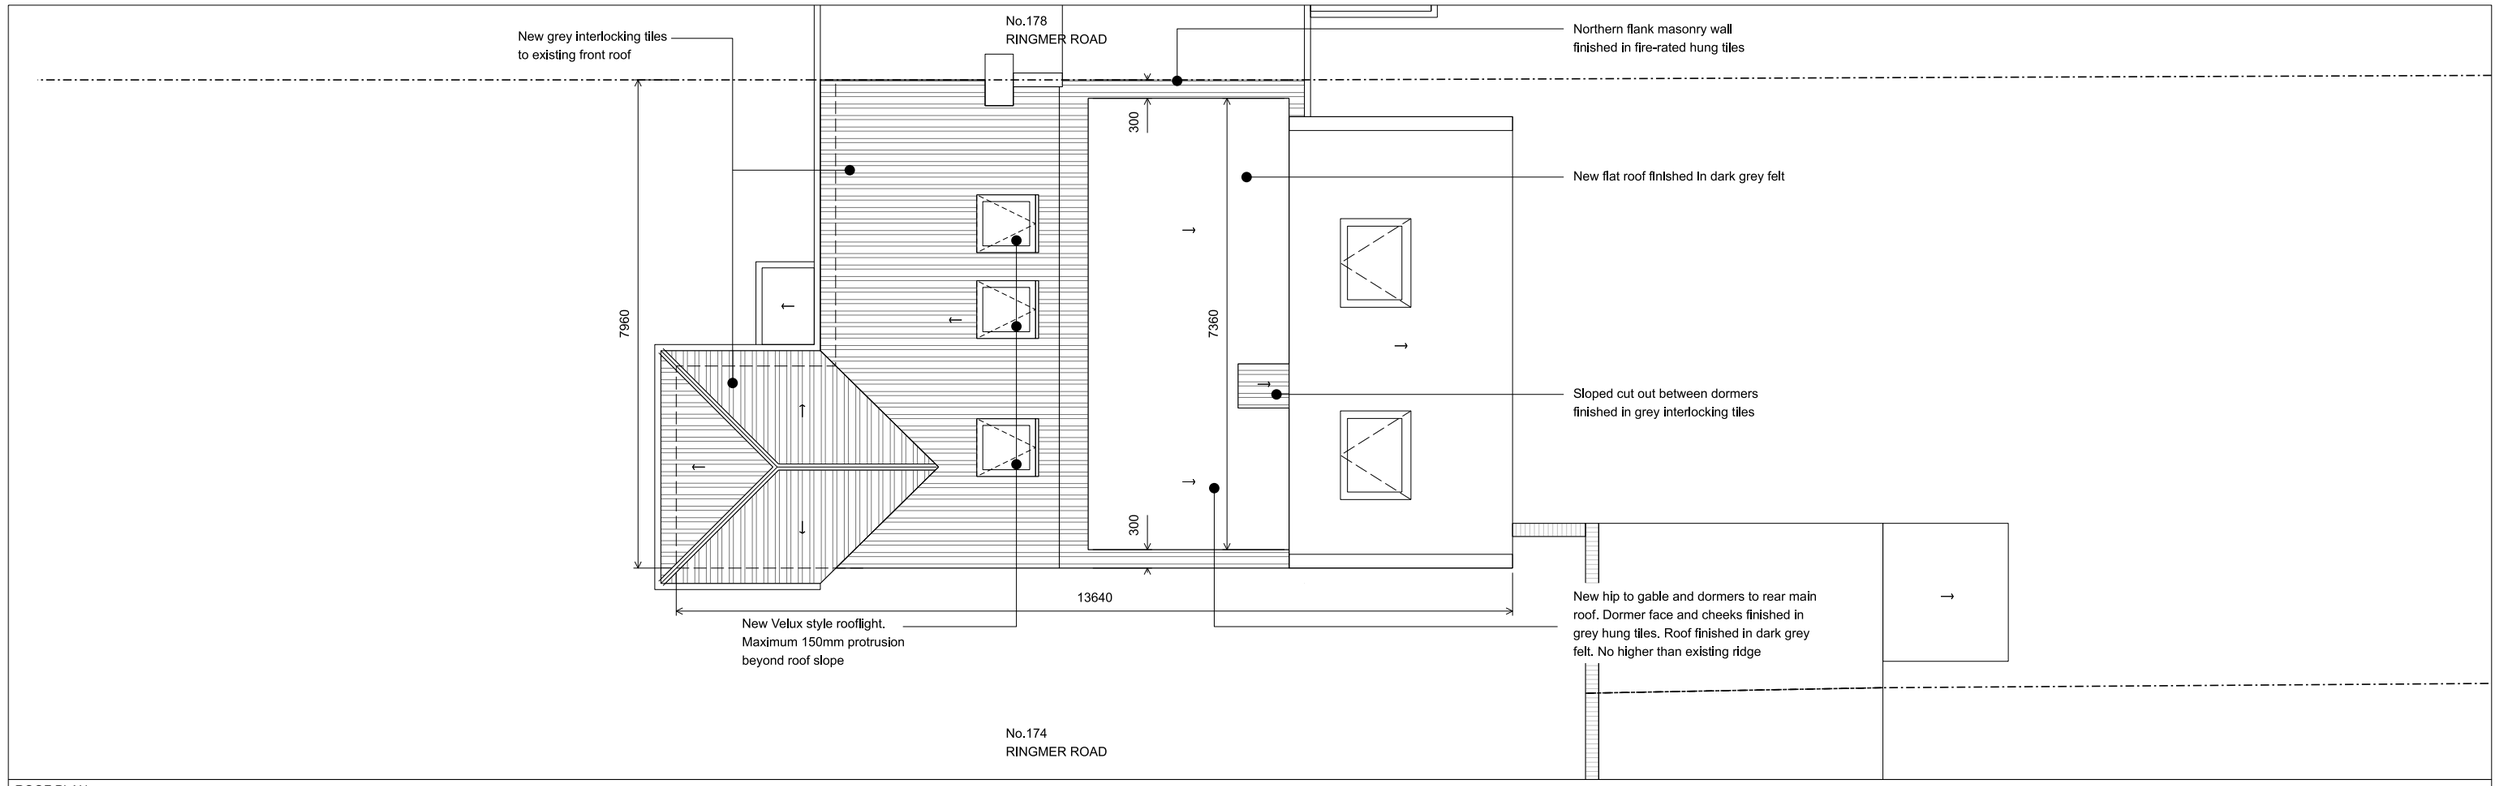


ROOF PLAN

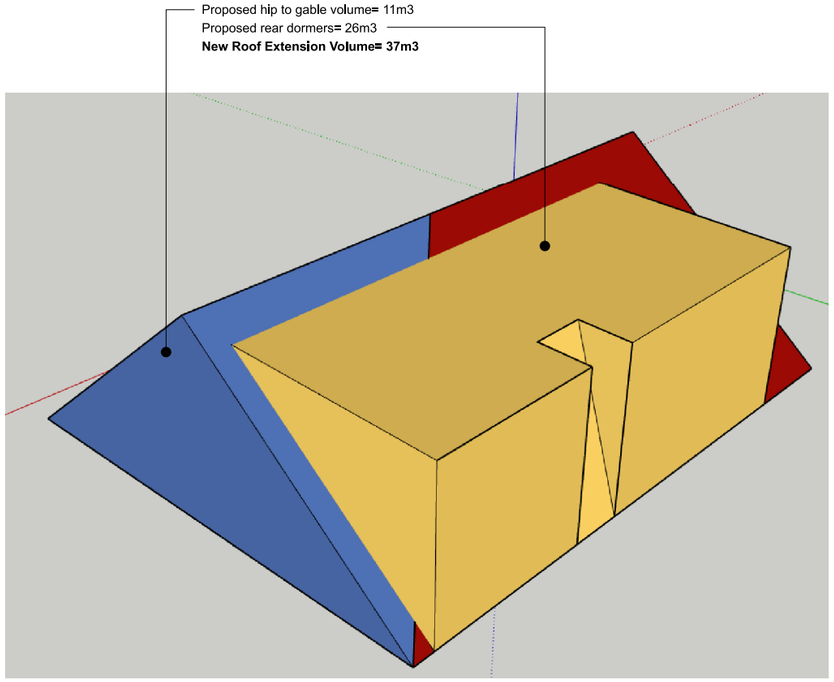

Rev:

Notes: Unless stated otherwise, all dimensions are in millimetres. All dimensions to be checked and confirmed on site by contractor and as such are to be his responsibility. Any errors, omissions or discrepancies on this drawing are to be reported to the architect.

0m 1 2 3 4 5

JOE WRIGHT ARCHITECTS

t: www.joewrightarchitects.co.uk e: info@joewrightarchitects.co.uk

Project: 176 Ringmer Road, Worthing, BN13 1EB
Extension and Refurbishment

Drawing Title: Proposed Drawings
Plans

Scale: 1:100 @ A3

Drwg No: 2505-04_PL_202

Date: 08.10.25

Rev: B