DO NOT SCALE FROM THIS DRAWING



South-west Elevation



North-west Elevation



North-east Elevation

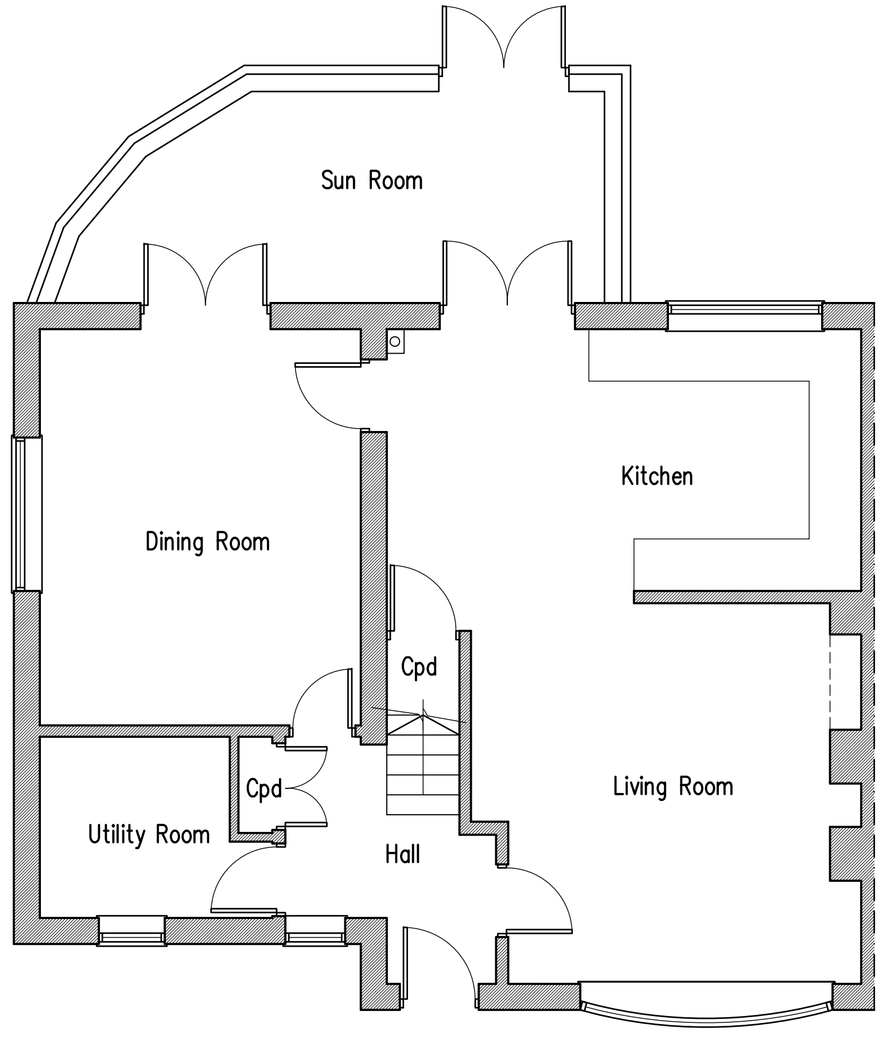

Ground Floor Plan

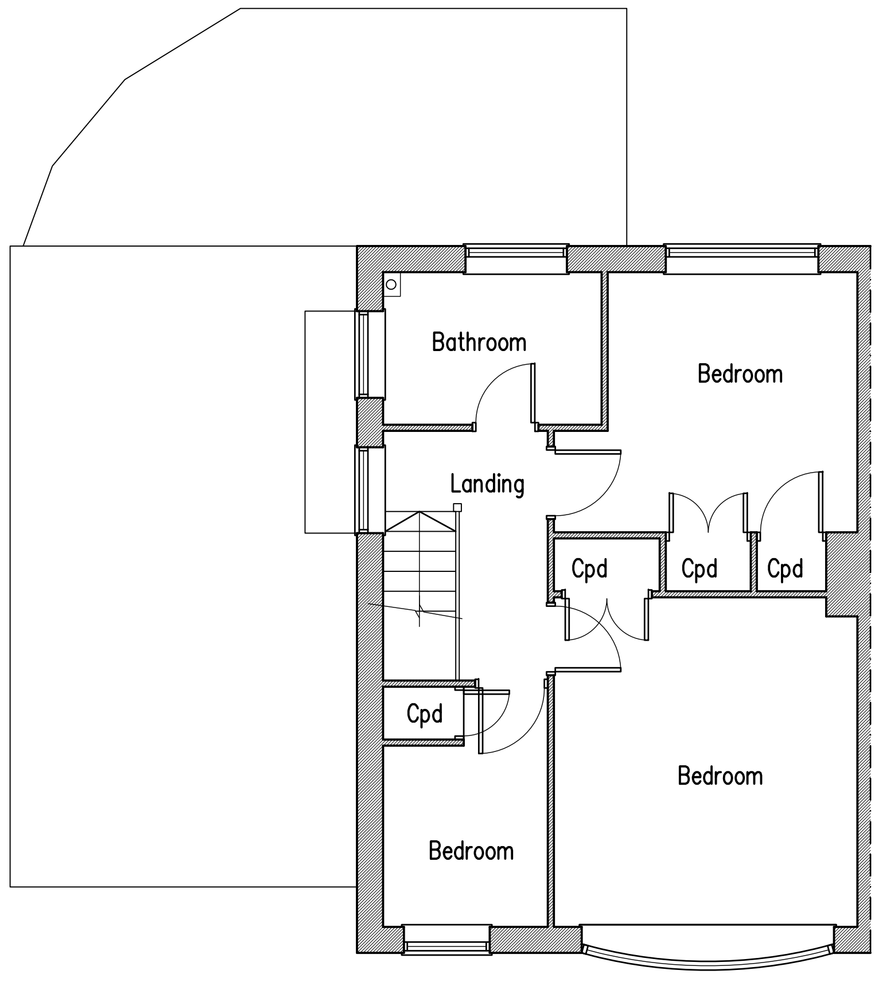

First Floor Plan

1m 2m 3m 4m 5m 6m 7m 8m 9m 10m
1:50 Scale Bar

Proposed First Floor Side Extension at: 109 Greenacres, Shoreham-By-Sea, BN43 5XL

rja Planning & Building Consultants Ltd.
1st Floor
10 High Street
Shoreham-By-Sea
West Sussex BN43 5DA
t: 01273 467297 mob: 07971 375739
e: rex@rjapbc.co.uk web: www.rjapbc.co.uk

Chartered Institute of Architectural Technologists

PROJECT: 109 Greenacres, Shoreham-By-Sea, BN43 5XL			
DRAWING TITLE: Existing Floor Plans & Elevations			
CLIENT: Mr & Mrs A. Martin	DWG NO: 19747-01	REVISION:	
SCALE: 1:50 @ A1	DATE: 22.07.19	DRAWN: rex	