DO NOT SCALE FROM THIS DRAWING



South-west Elevation

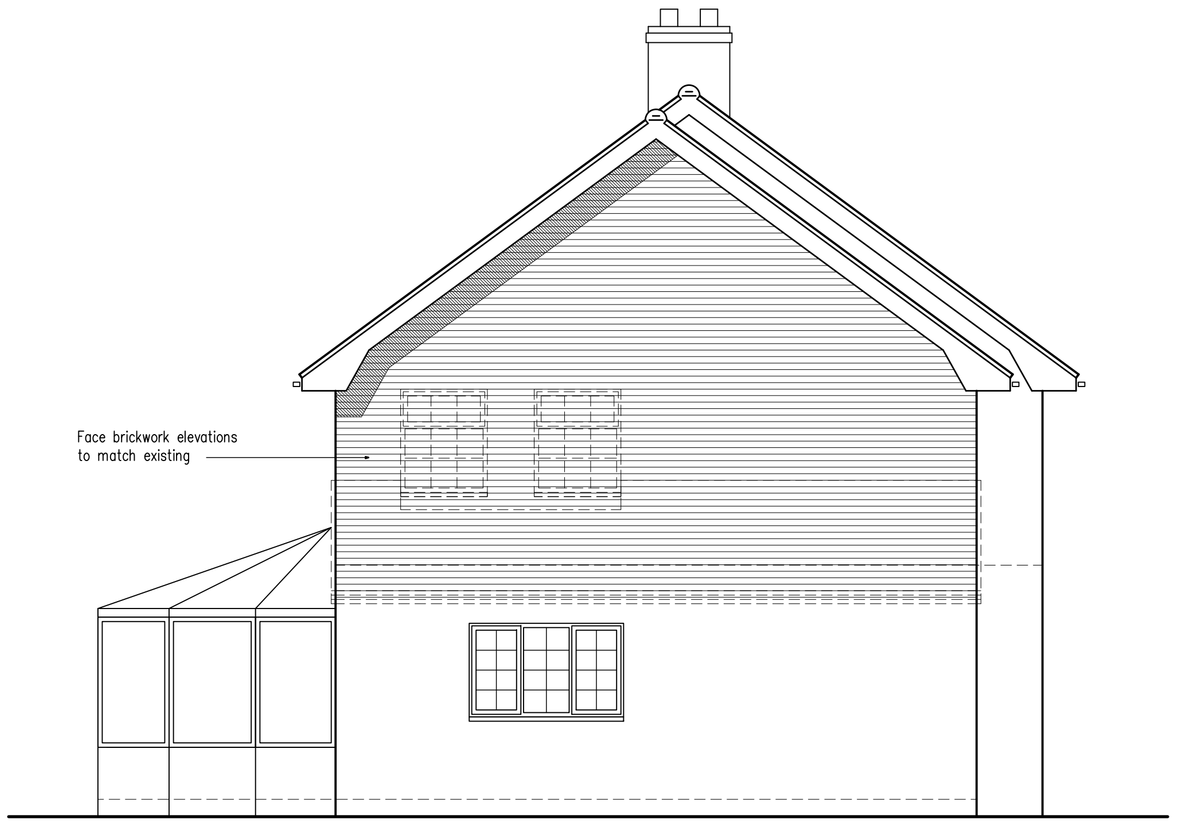

North-west Elevation



North-east Elevation

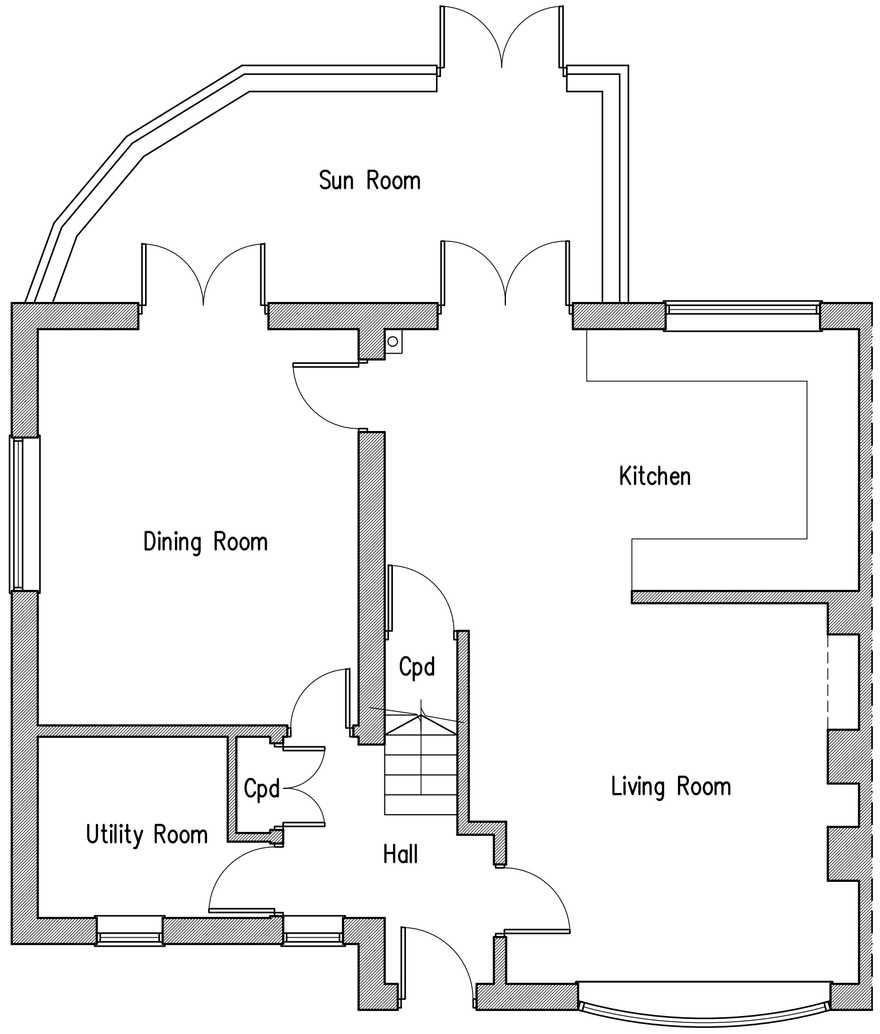

Ground Floor Plan

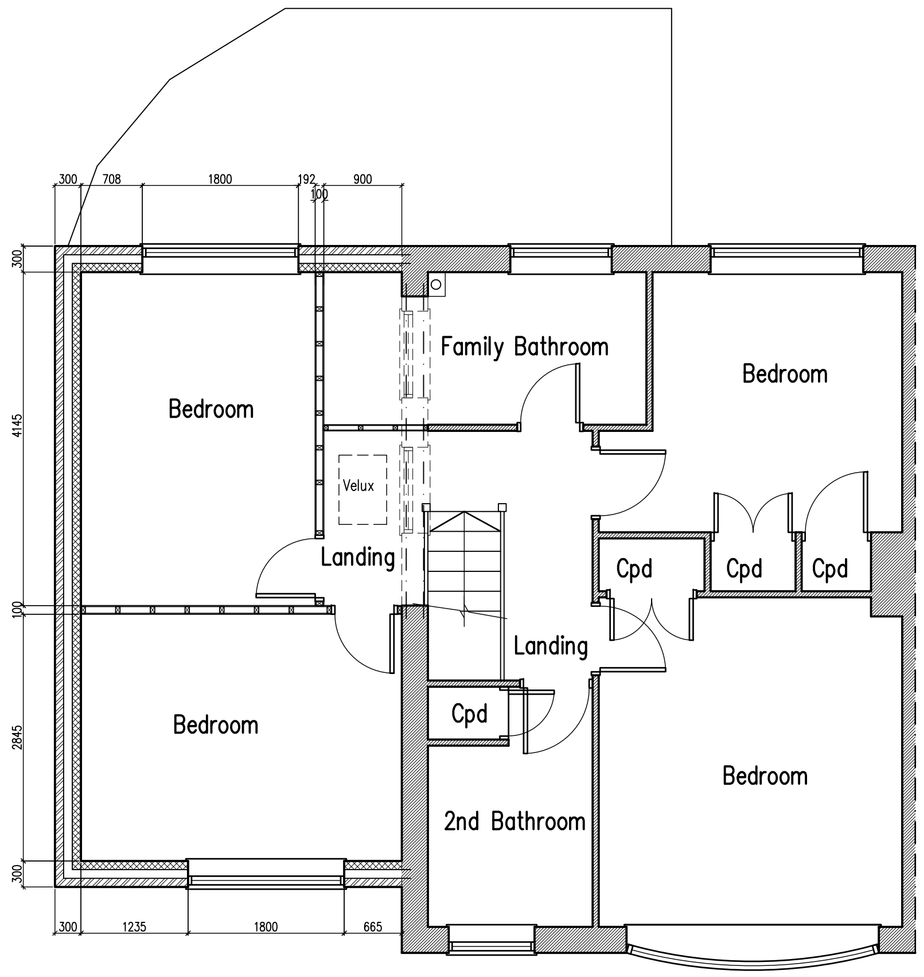

First Floor Plan

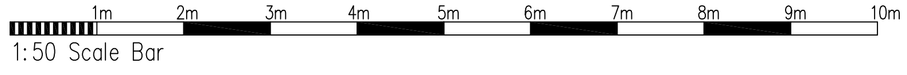

Proposed First Floor Side Extension at: 109 Greenacres, Shoreham-By-Sea, BN43 5XL

rja Planning & Building Consultants Ltd.
1st Floor
10 High Street
Shoreham-By-Sea
West Sussex BN43 5DA
t: 01273 467297 mob: 07971 375739
e: rex@rjapbc.co.uk web: www.rjapbc.co.uk

Chartered Institute of Architectural Technologists

PROJECT: 109 Greenacres, Shoreham-By-Sea, BN43 5XL		
DRAWING TITLE: Proposed Floor Plans & Elevations		
CLIENT: Mr & Mrs A. Martin	DWG NO: 19747-02	REVISION:
SCALE: 1:50 @ A1	DATE: 22.07.19	DRAWN: rex