DO NOT SCALE FROM THIS DRAWING



South Elevation



West Elevation



North Elevation




1:50 Scale Bar

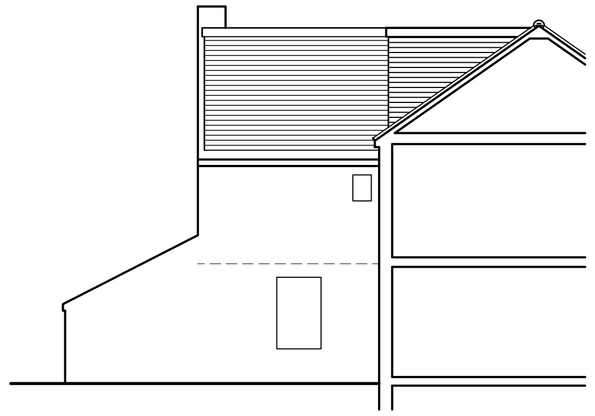


1:100 Scale Bar




1:500 Scale Bar




1:1250 Scale Bar




Ground Floor Plan

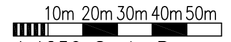


First Floor Plan

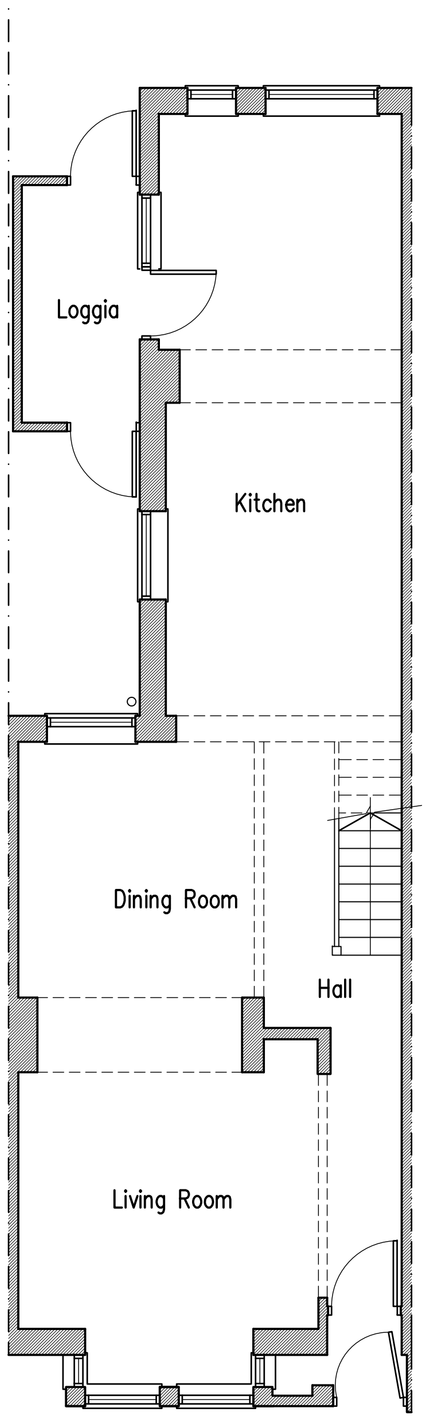


Second Floor Plan




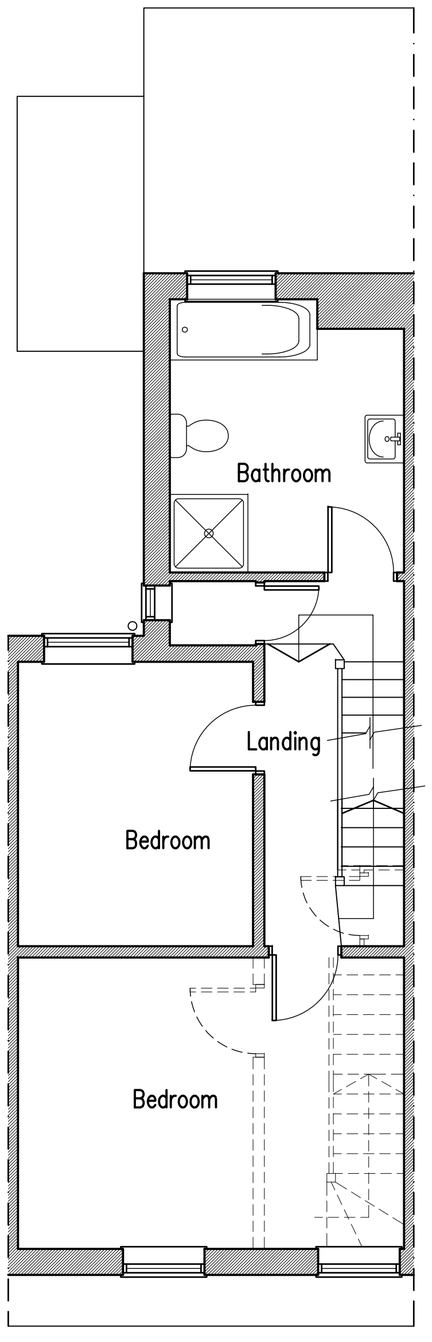


Location Plan 1:1250
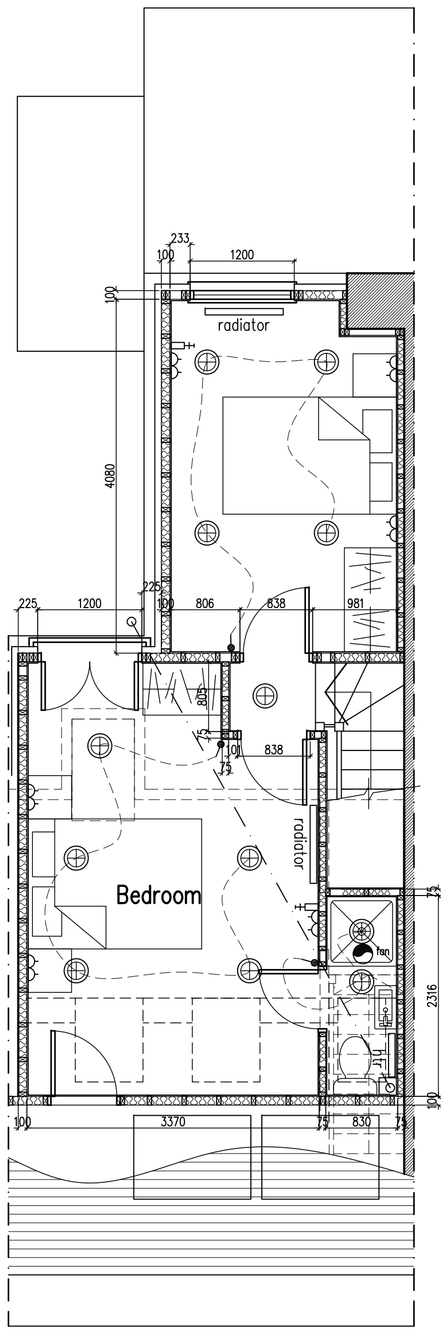
# Proposed Conversion Of Roof Space At: 47 Gordon Road, Shoreham-By-Sea, West Sussex

rja Planning & Building Consultants Ltd.
1st Floor
10 High Street
Shoreham-By-Sea
West Sussex BN43 5DA
t: 01273 467297 mob: 07971 375739
e: rex@rjapbc.co.uk web: www.rjapbc.co.uk

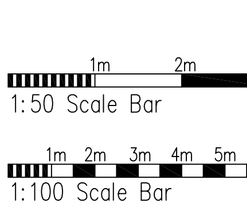Chartered Institute of Architectural Technologists

PROJECT: 47 Gordon Road, Shoreham-By-Sea

DRAWING TITLE: Proposed Floor Plans & Elevations

CLIENT: Mr J Stewart & Miss H Scroggs

DWG NO: 20777-04

REVISION:

SCALE: 150, 1:100 @ A1

DATE: 20.2.20

DRAWN: rex