

REVISED PLAN

0 0.5 1 2 3 4 5 6 7 8 9 10

SCALE 1:50

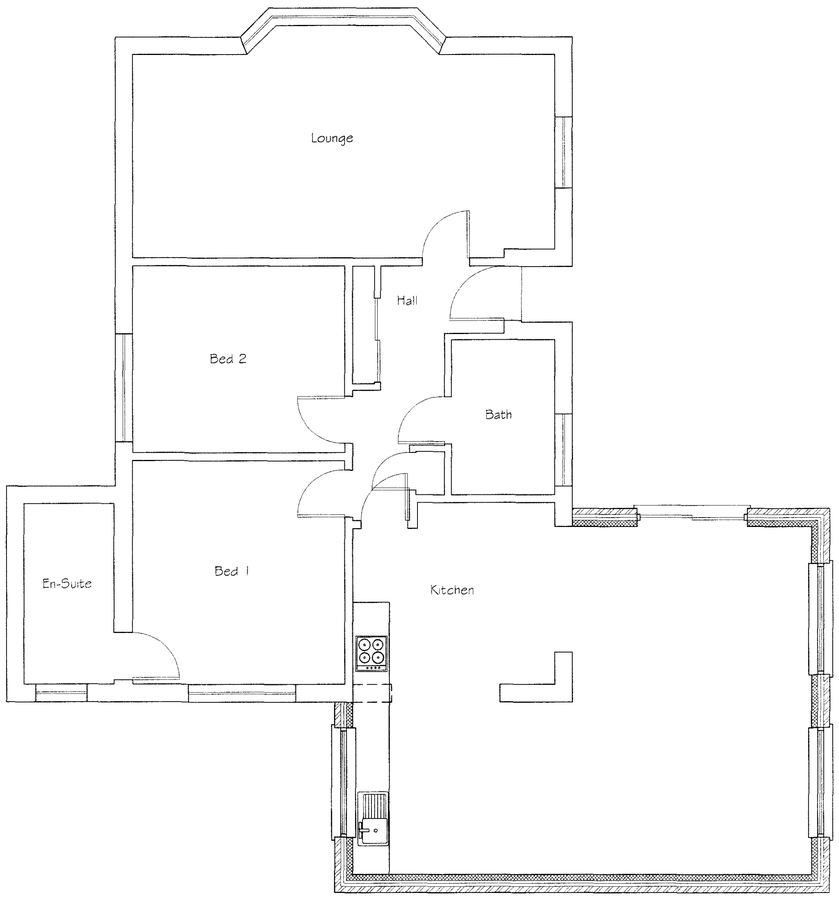



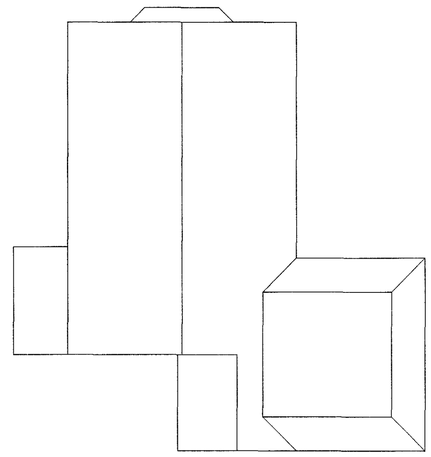


Proposed Roof Plan

0 0.5 1 2 3 4 5 6 7 8 9 10


SCALE 1:100

Existing Ground Floor Plan


Proposed Ground Floor Plan

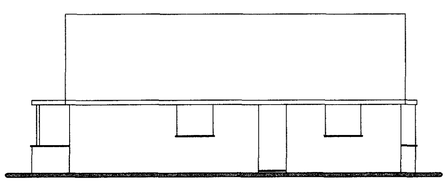


Existing Side Elevation

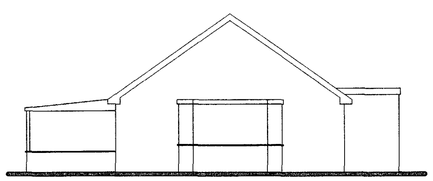

Existing Front Elevation

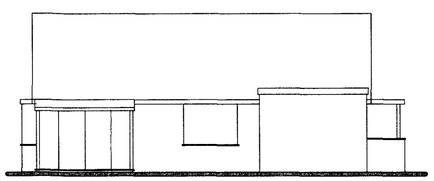


Existing Side Elevation

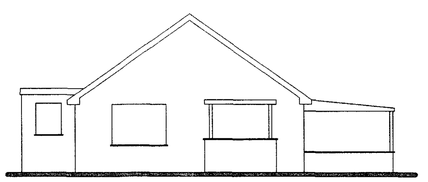


Existing Rear Elevation

0 0.5 1 2 3 4 5 6 7 8 9 10


SCALE 1:100

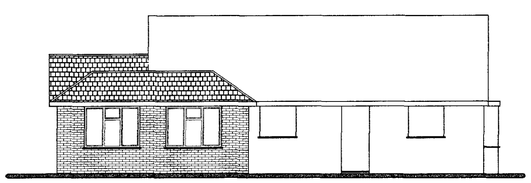


Proposed Side Elevation

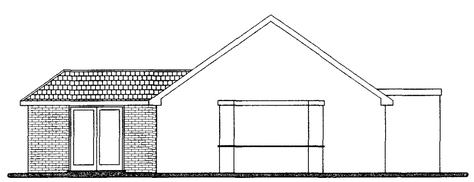

Proposed Front Elevation

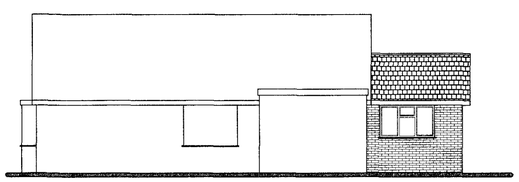

Proposed Side Elevation

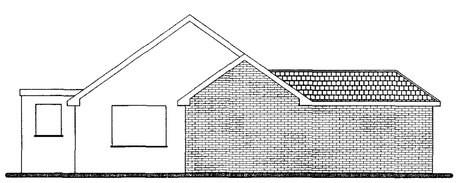

Proposed Rear Elevation

ADUR & WORTHING PLANNING SERVICES

PLAN	AWDM/0101/13
DATE VALID	Received 21/7/13

Tony Rogers
Building Consultants
Address: 40 Dawn Crescent, Upper Beeding
West Sussex, BN44 3WH
Telephone: 01903 815225 Fax: 01903 815225

Rev.	Date:	Revision Description:
A	July 2013	Extension reduced to planning officer's request

Client: Mrs J Donne

Address: 5 Willow Close
Lancing
West Sussex
BN15 8LD

Project: Proposed rear and side extension

Scale: 1:50 1:100
Paper Size A1

Date: May 2013

Drawing No: 13/837/01

Drawn By: AWR | Revision: A