
0m 1m 2m 3m 4m 5m

KEY

- Pendant Light
- 1 Gang Switch
- Double Switched Plug Socket
- Radiator

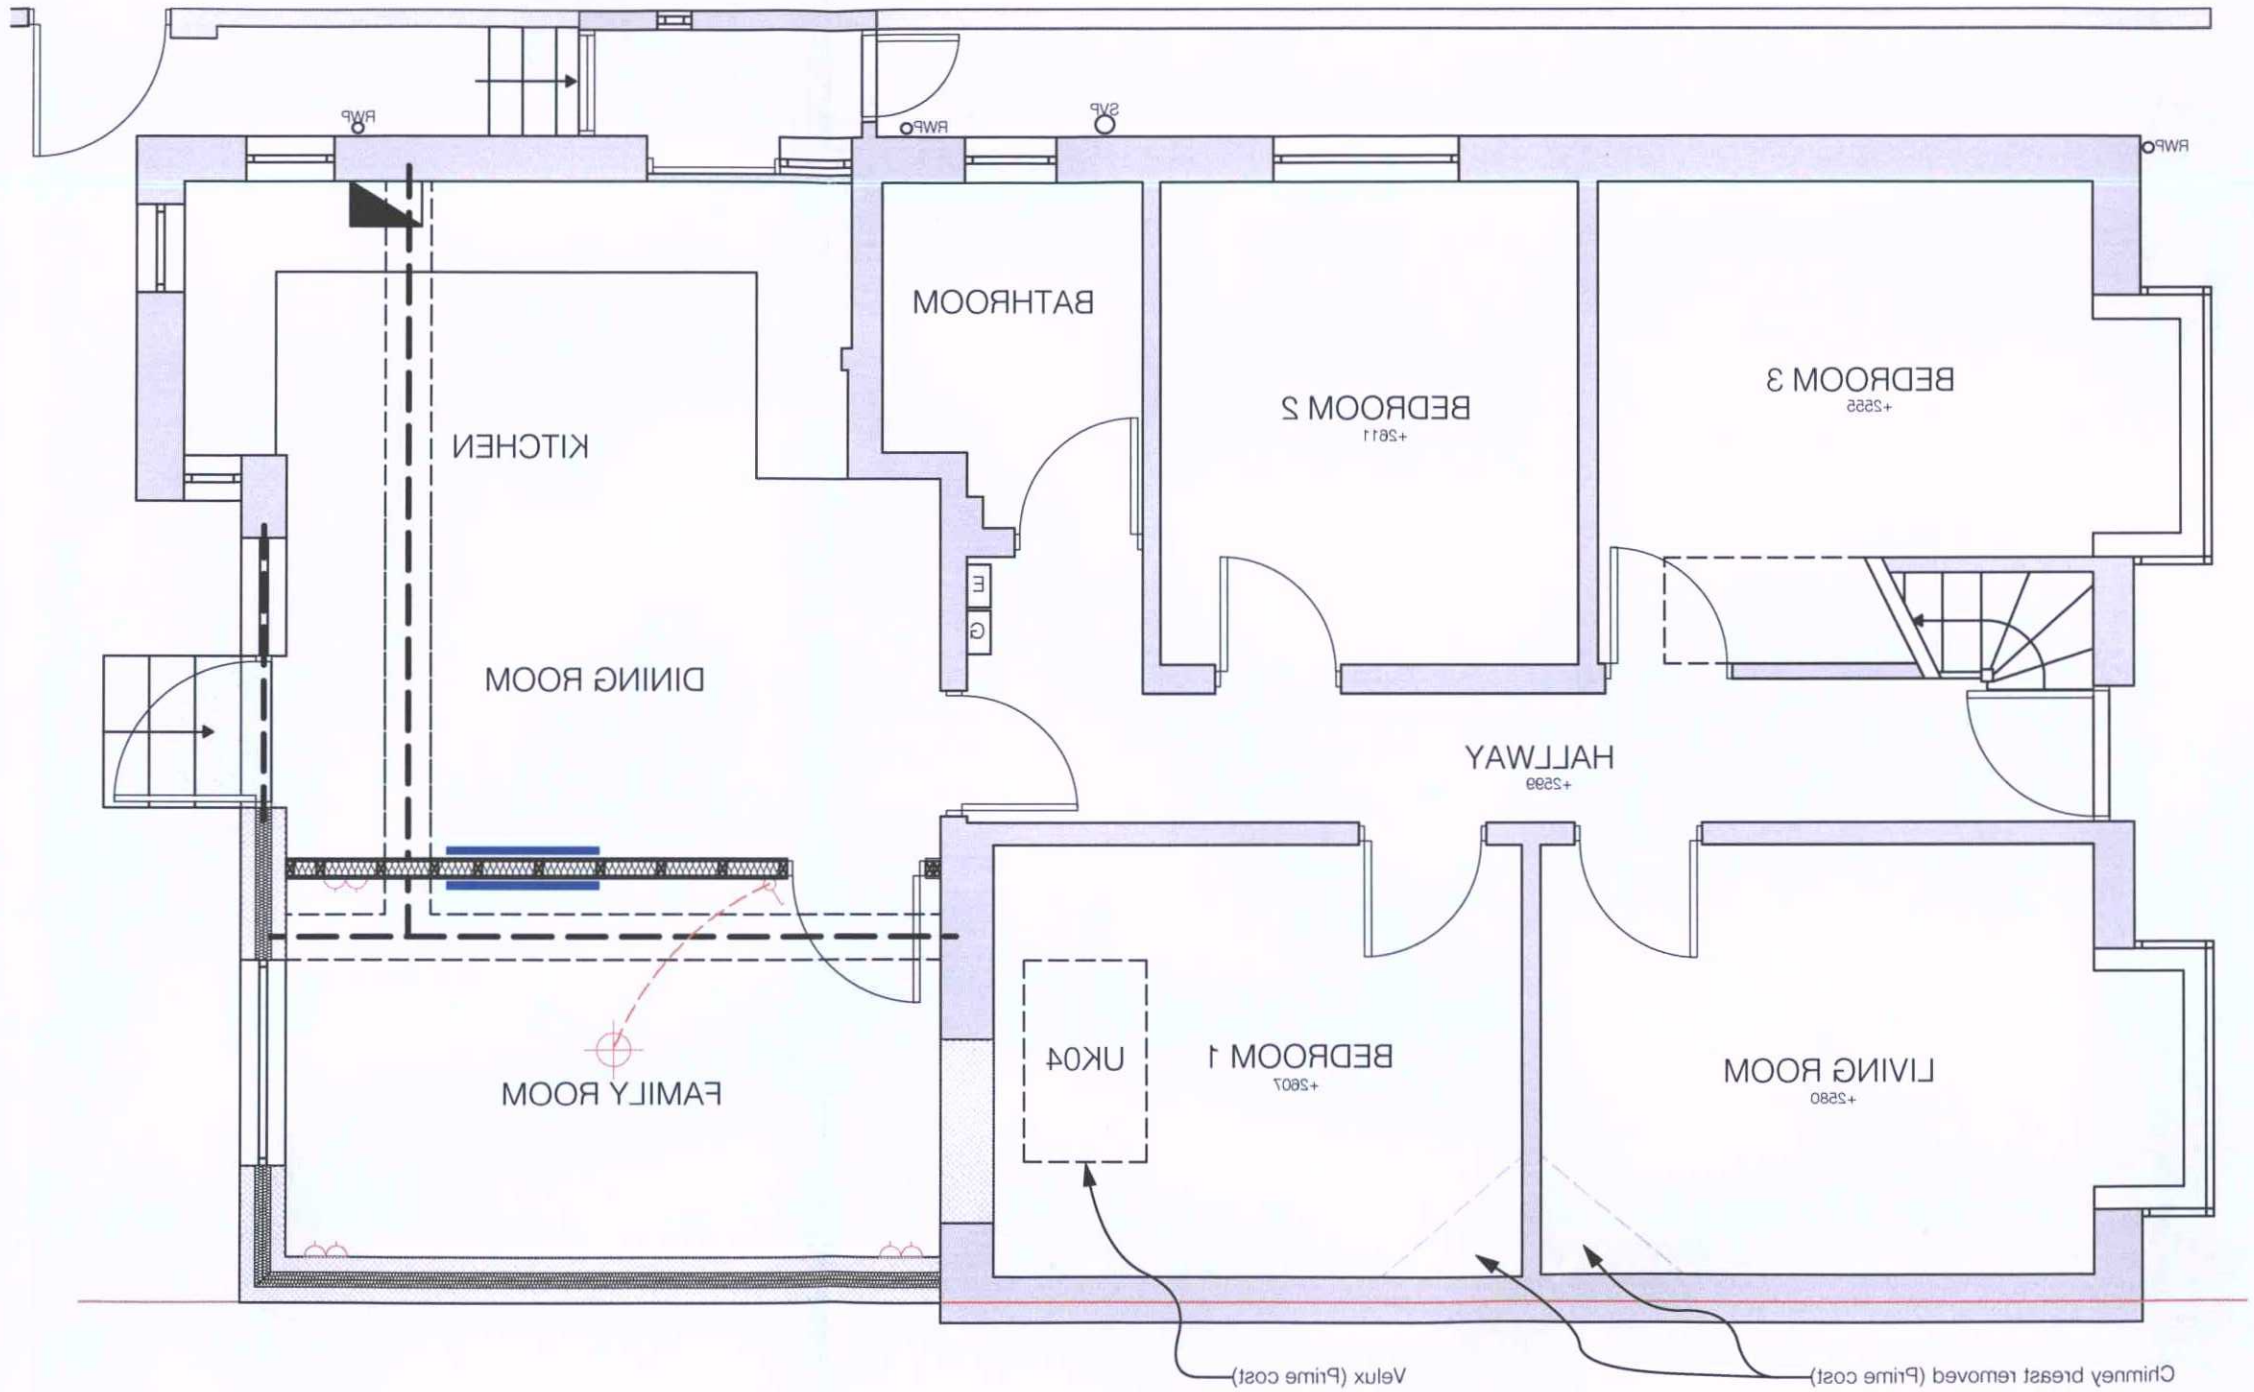

ADUR & WORTHING PLANNING SERVICES	
PLAN	AWDM/0781/16
DATE VALID	20 MAY 2016

DMB DESIGN MANAGE BUILD
dmb-solutions.co.uk
01273 777459

Dimensions - NOT TO BE SCALED
JOB NO 7CR DATE 13/05/16
VERSION 2
SCALE 1:50 @ A3
DRAWN BY PA

DMB Solutions (UK) Ltd
48 Borough Street
Brighton BN1 3BG
enquiries@dmb-solutions.co.uk

N

Proposed Ground Floor Plan 0004