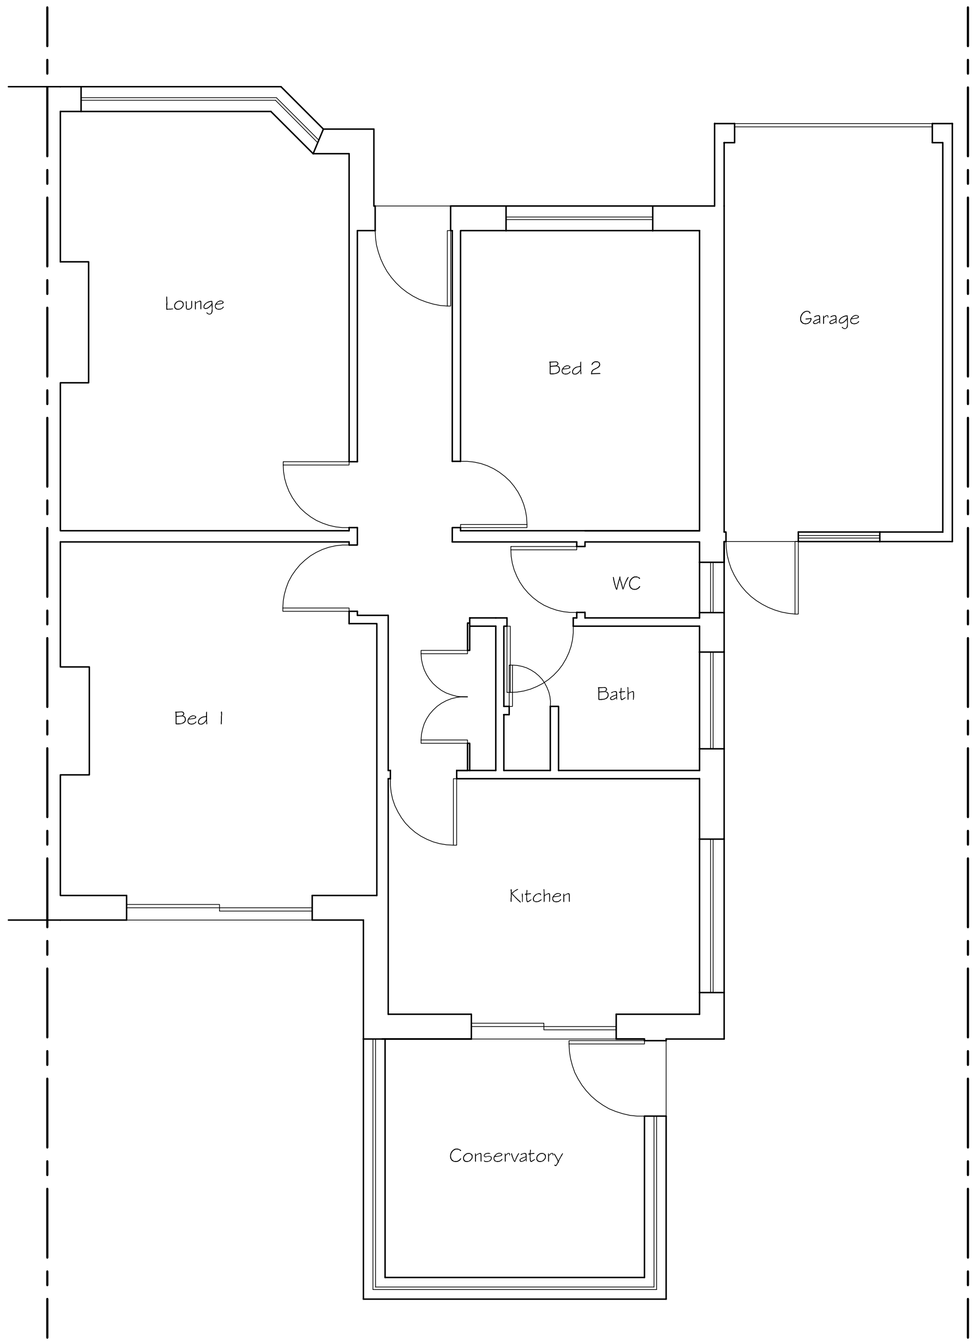

Existing Ground Floor Plan



SCALE 1:50

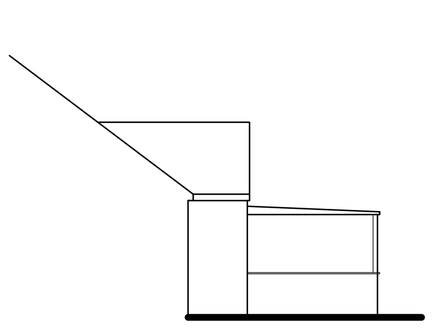

Existing Side (South) Elevation

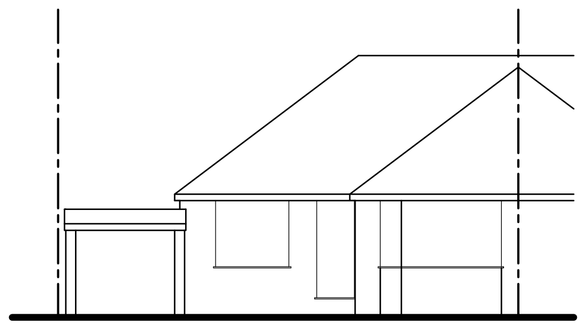

Existing Front (West) Elevation

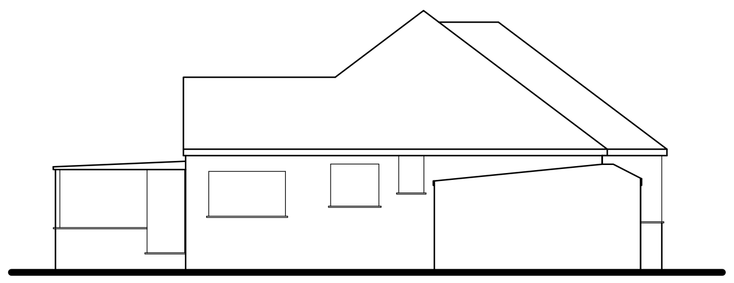

Existing Side (North) Elevation

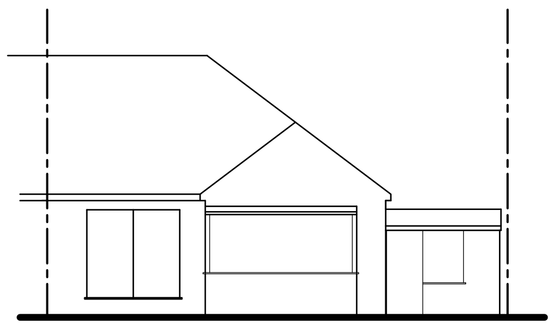

Existing Rear (East) Elevation



SCALE 1:100

Tony Rogers
Building Consultants
Address: 40 Dawn Crescent, Upper Beeding
West Sussex, BN44 3WH
Telephone: 01903 815225 Fax: 01903 815225

Rev.	Date:	Revision Description:

Client: Mr & Mrs A Stevenson

Address: 7 Seaside Road
Lancing
West Sussex
BN15 8DD

Project: Proposed single storey rear extension and re-build garage

Scale: 1:50 1:100
Paper Size A1

Date: March 2017

Drawing No: 16/1214/01

Drawn By: AWR

Revision: