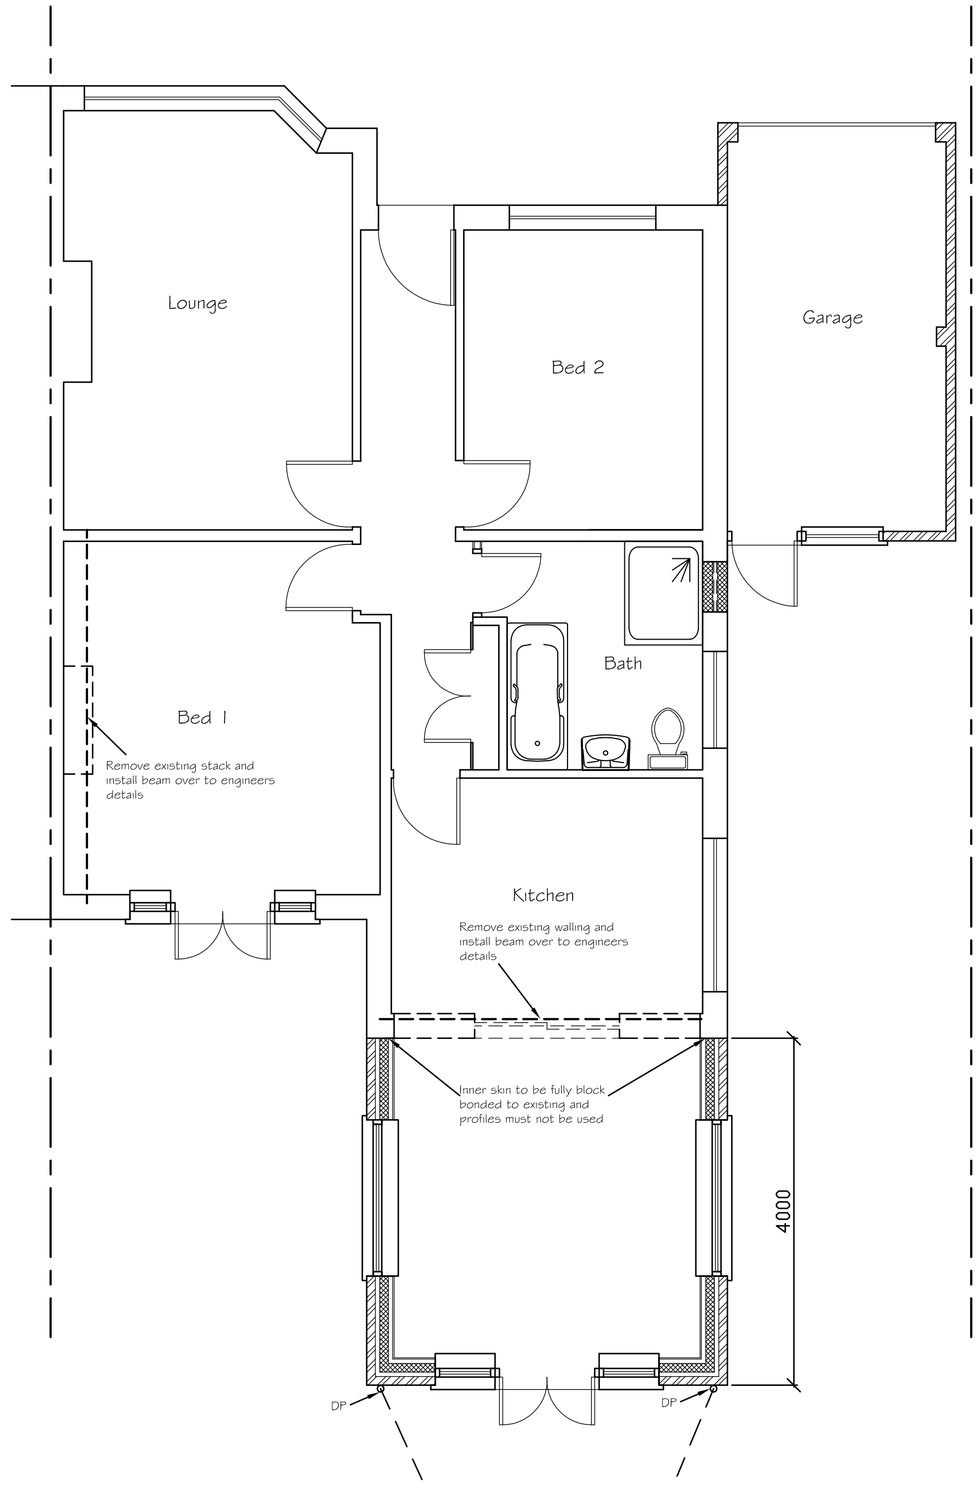

Proposed Ground Floor Plan



SCALE 1:50

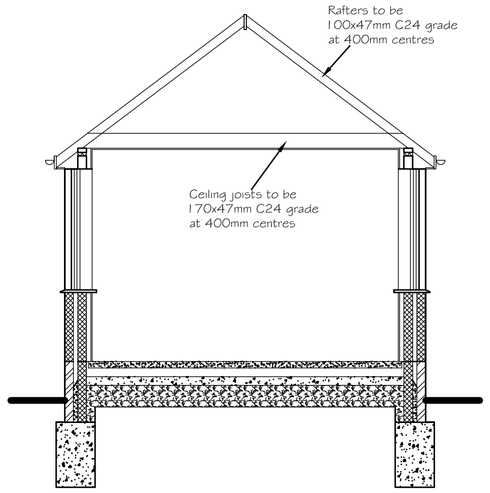

Cross Section

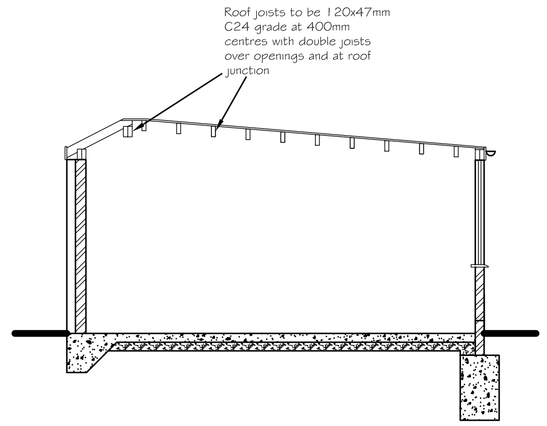

Cross Section

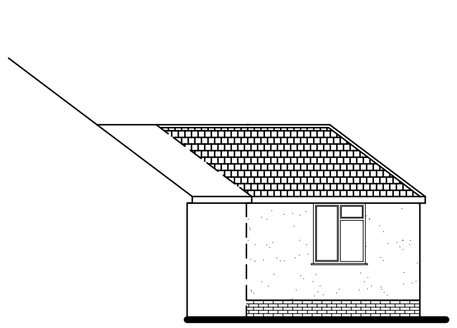

Proposed Side (South) Elevation

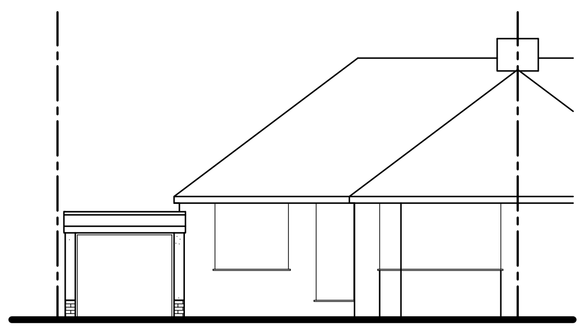

Proposed Front (West) Elevation

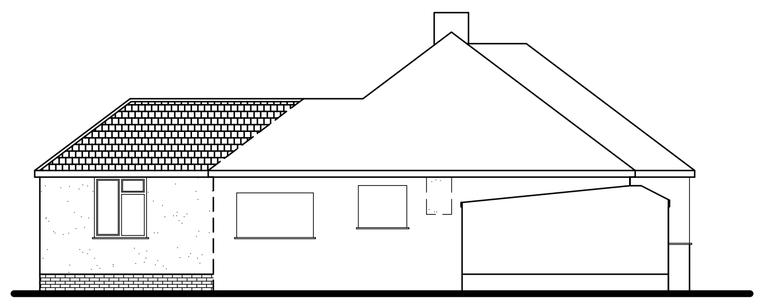

Proposed Side (North) Elevation



Proposed Rear (East) Elevation

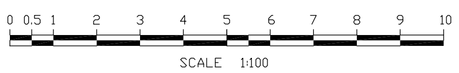

SCALE 1:100

Tony Rogers
Building Consultants
Address: 40 Dawn Crescent, Upper Beeding
West Sussex, BN44 3WH
Telephone: 01903 815225 Fax: 01903 815225

Rev.	Date:	Revision Description:
A	June 2017	Gable end replaced with Hip end

Client: Mr & Mrs A Stevenson

Address: 7 Seaside Road
Lancing
West Sussex
BN15 8DD

Project: Proposed single storey rear extension and re-build garage

Scale: 1:50 1:100
Paper Size A1

Date: March 2017

Drawing No: 16/1214/02

Drawn By: AWR

Revision: A