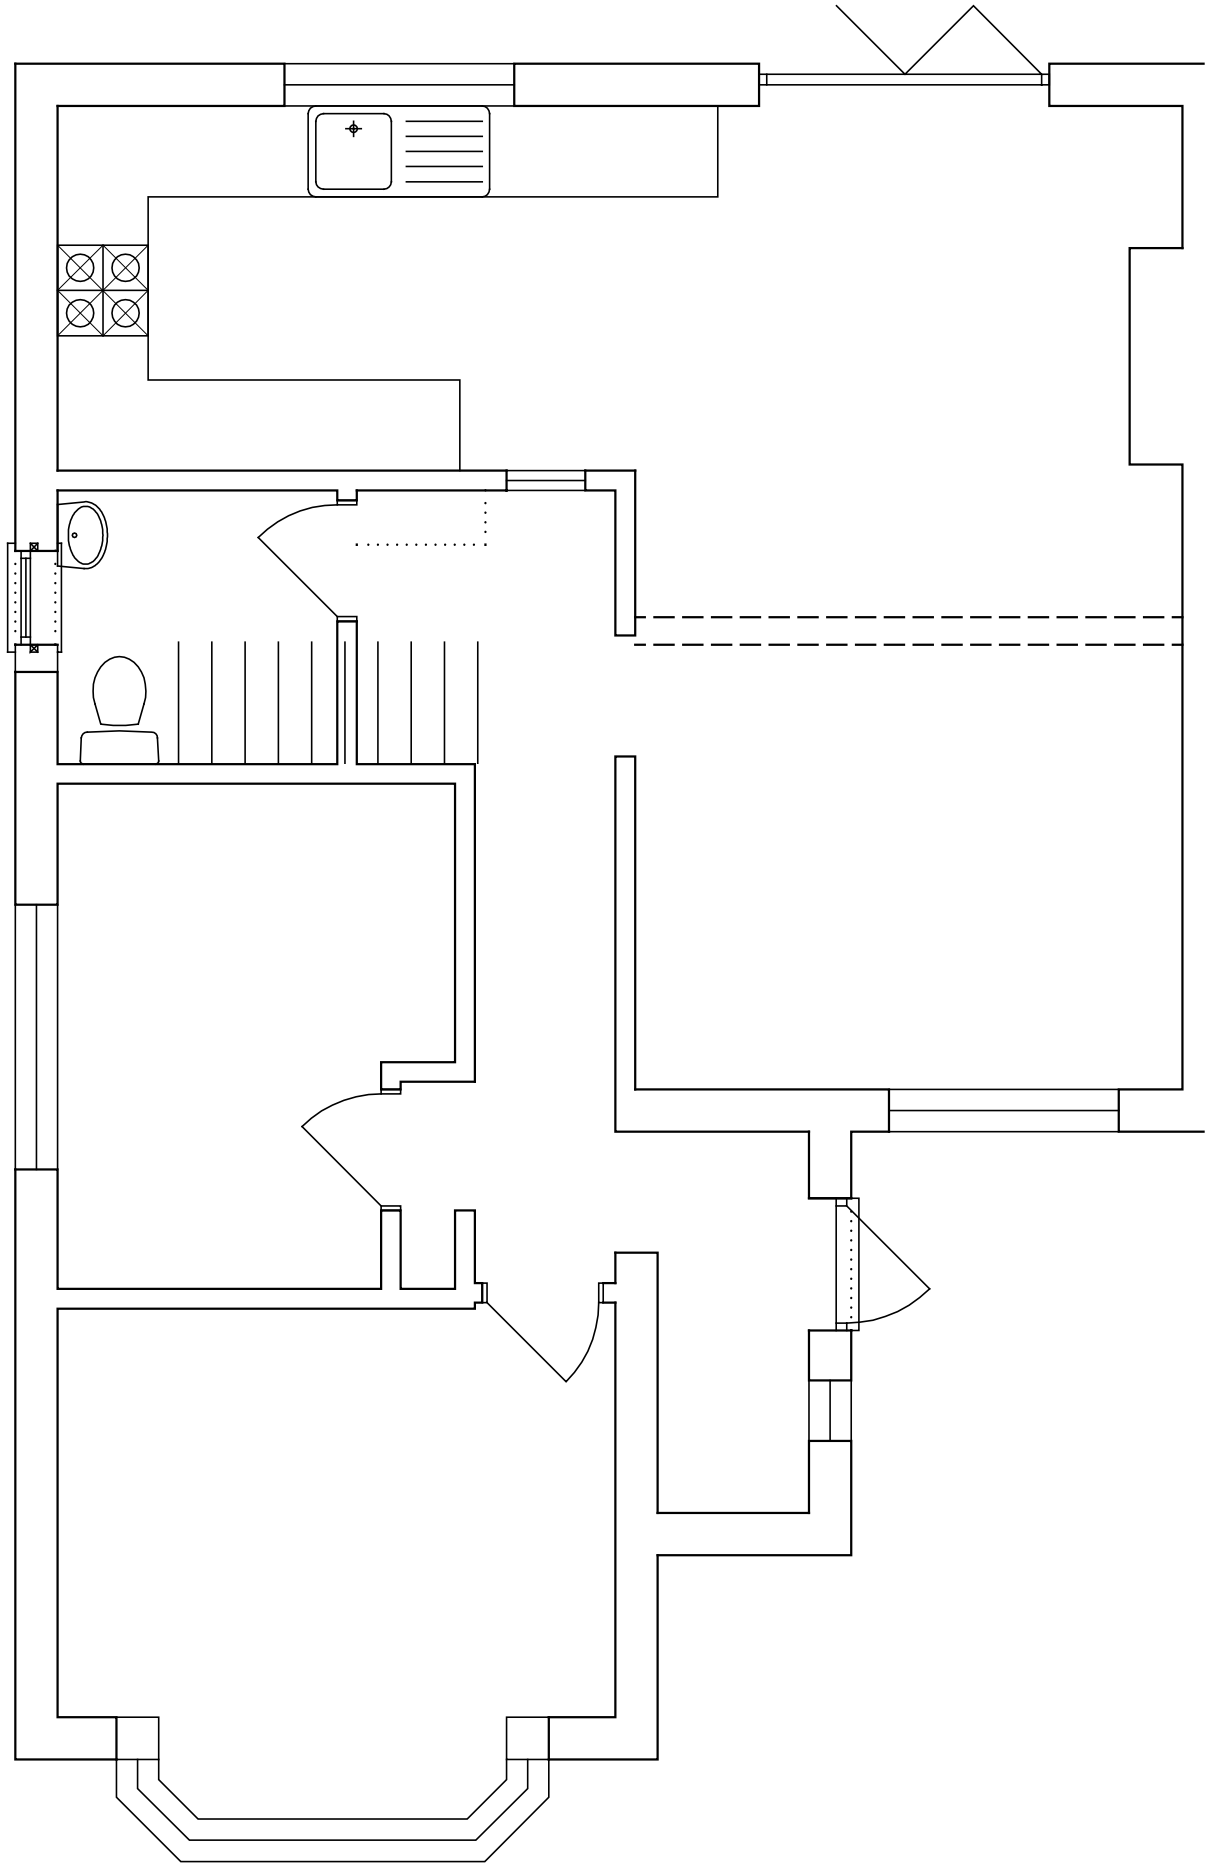

1:50 0 1 2 3 4 5

Amendments: –

BRYCESON SHAW ASSOCIATES

Surveyors and Designers

2 Wellesley Court, Fitzalan Road, Littlehampton,
West Sussex BN17 5JW
Tel. 01903 734381 Mobile: 07889 651301
E-mail: brycesonshaw@btinternet.com

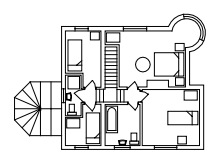

Project:
Proposed loft conversion; 111 Manor Hall Road, Southwick BN42 4NL

Drawing:
Proposed ground floor

For:
Mr. & Mrs. I. Jenkins

Drawn:	Date:
PKS	**June 2017**
Scales: **1:50**	No: **2119/01/03**

To scale when printed on A3