




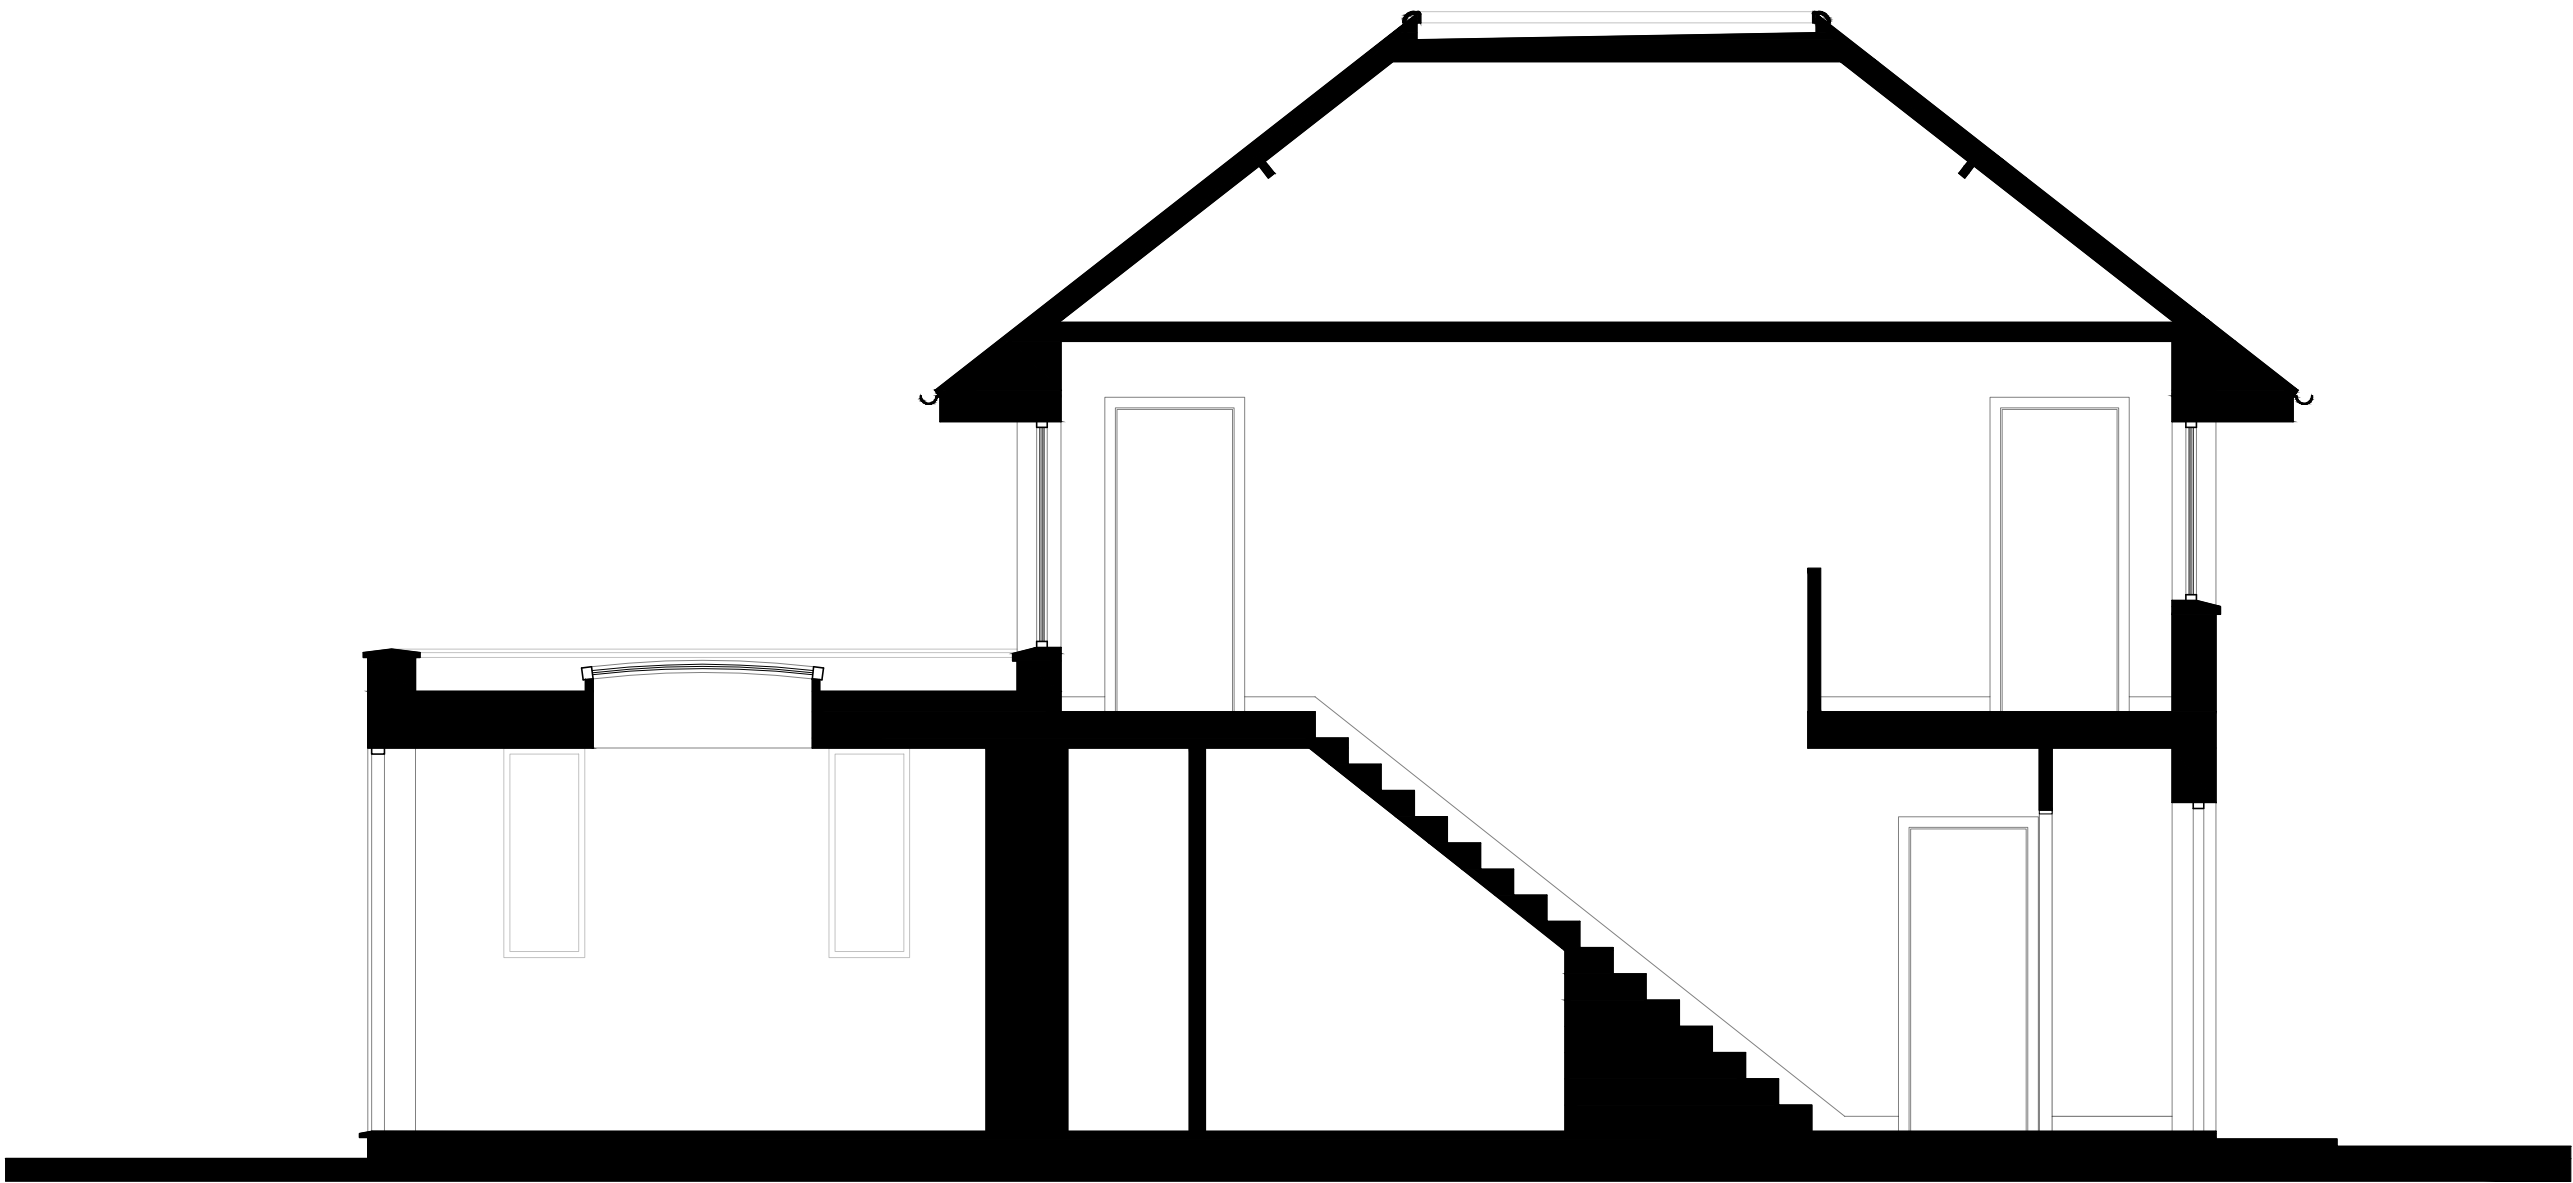

Existing Section AA 1:50

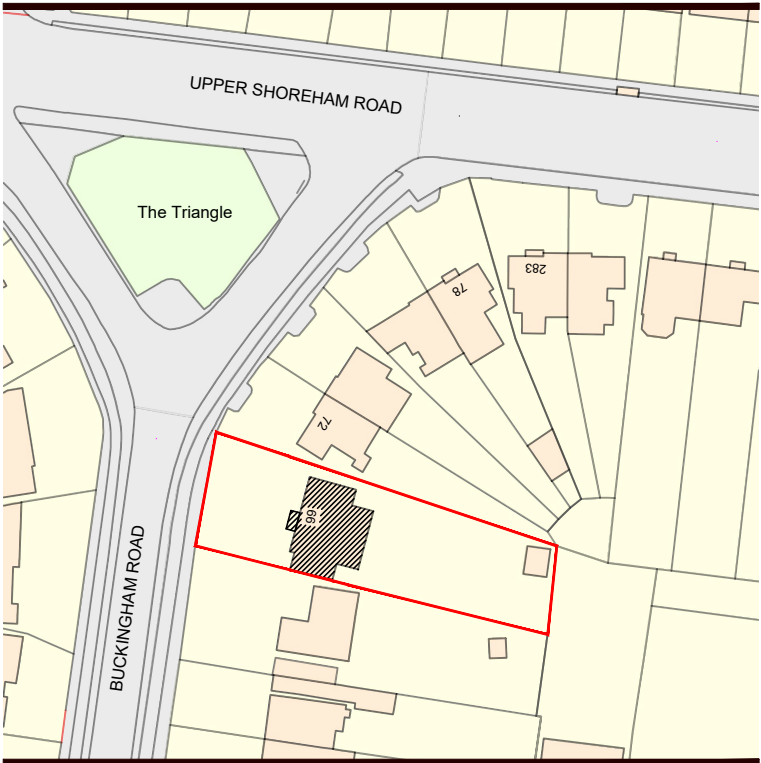

Location Plan
1:1250

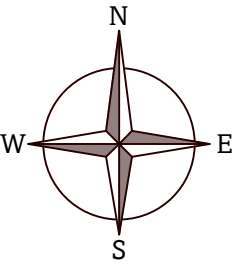

Rev.	Date	Details	Dr.	Ch.
------	------	---------	-----	-----

DA Design.

hello@da.design

01273 884923

www.da.design

By Appointment Only:
84 Westbourne Street, Hove, BN3 5FA

DA.

Stage

Survey

Client

Mr and Mrs Bradbury

Site

66 Buckingham Road,
Shoreham-by-sea

Drawing Title

Existing:
Section & Location Plan

1:50



Drawn	Checked	Date
-------	---------	------

CD 27.02.2026

Project No.	Stage	Dwg No.	Revision	Sheet Size
0636	E	20		A2