




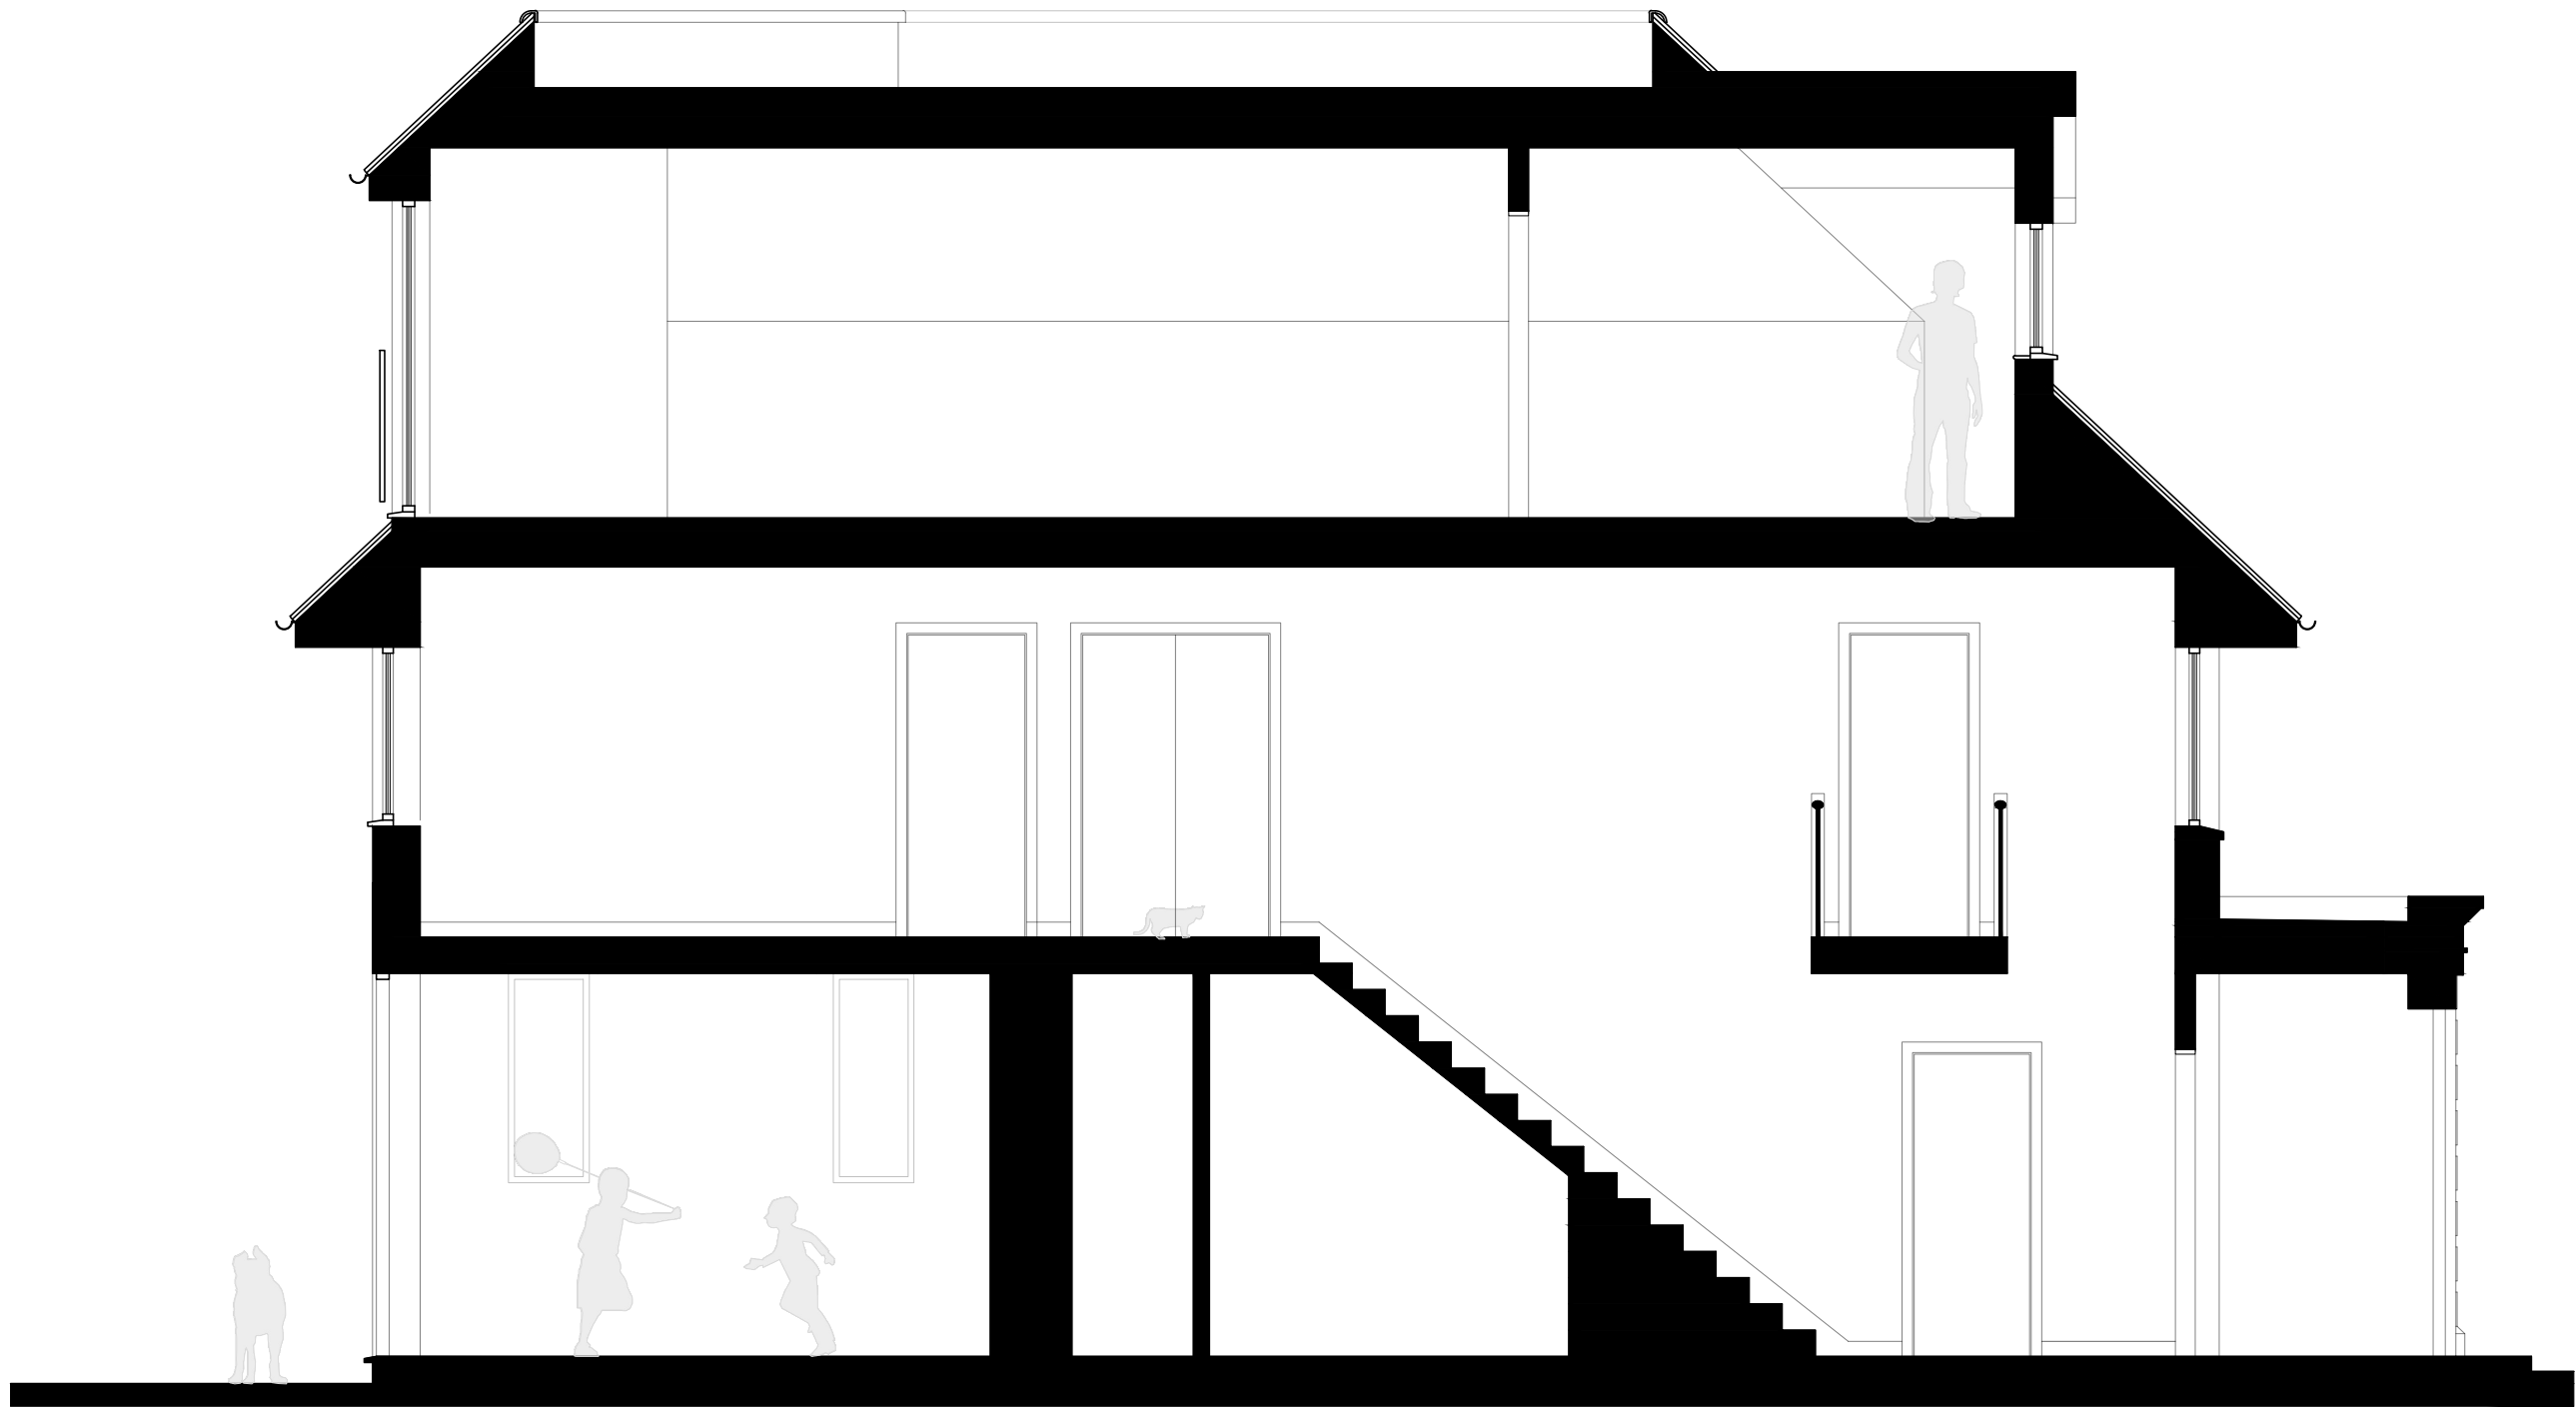

Proposed Section AA 1:50

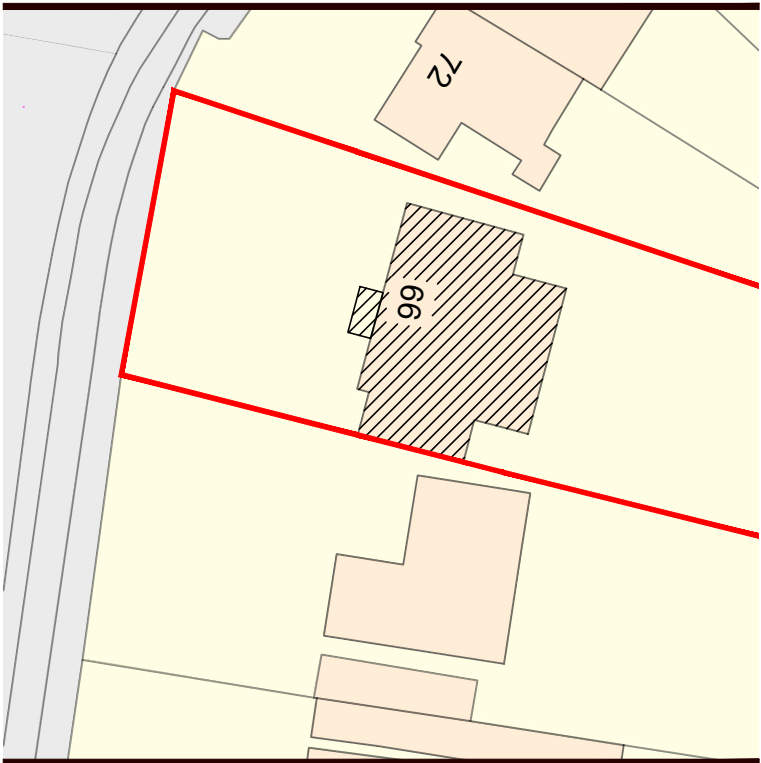

Block Plan  
1:500

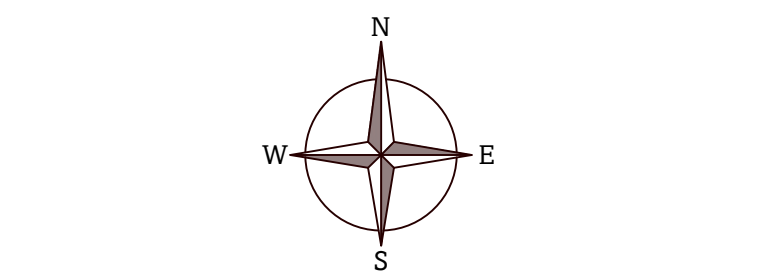

| Rev.                                                        | Date | Details | Dr. | Ch. |
|-------------------------------------------------------------|------|---------|-----|-----|
| <b>DA Design.</b>                                           |      |         |     |     |
| hello@da.design                                             |      |         |     |     |
| 01273 884923                                                |      |         |     |     |
| www.da.design                                               |      |         |     |     |
| By Appointment Only:<br>84 Westbourne Street, Hove, BN3 5FA |      |         |     |     |

# Planning

Client  
Mr and Mrs Bradbury

Site  
66 Buckingham Road,  
Shoreham-by-sea

Drawing Title  
Proposed:  
Section & Block Plan

1:50  
metres 1 2 3 4 5

| Drawn | Checked | Date       |
|-------|---------|------------|
| CD    |         | 27.05.2026 |

| Project No. | Stage | Dwg No. | Revision | Sheet Size |
|-------------|-------|---------|----------|------------|
| 0636        | P     | 20      |          | A2         |