




Existing Front Elevation (North) 1:100




Existing Rear Elevation (South) 1:100




Existing Sectional Elevation AA 1:100

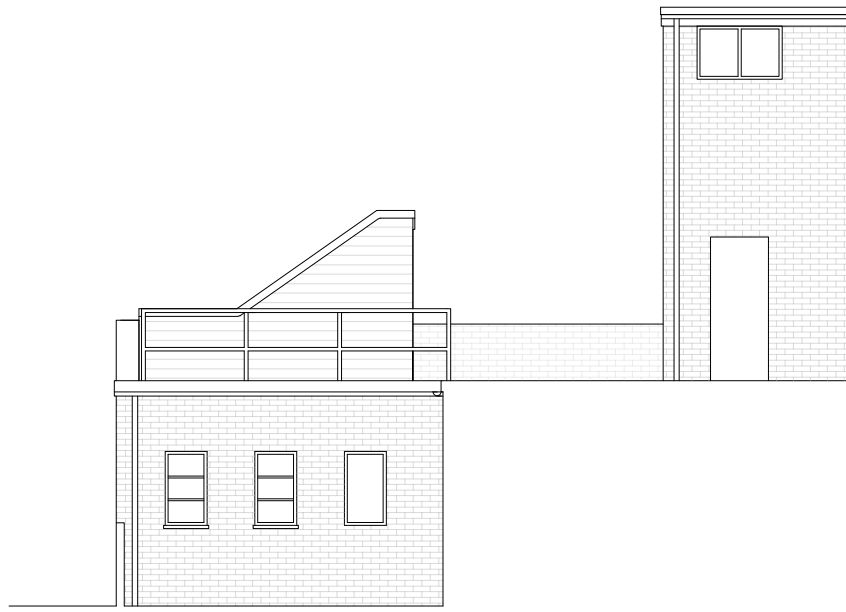

Existing Sectional Elevation BB 1:100

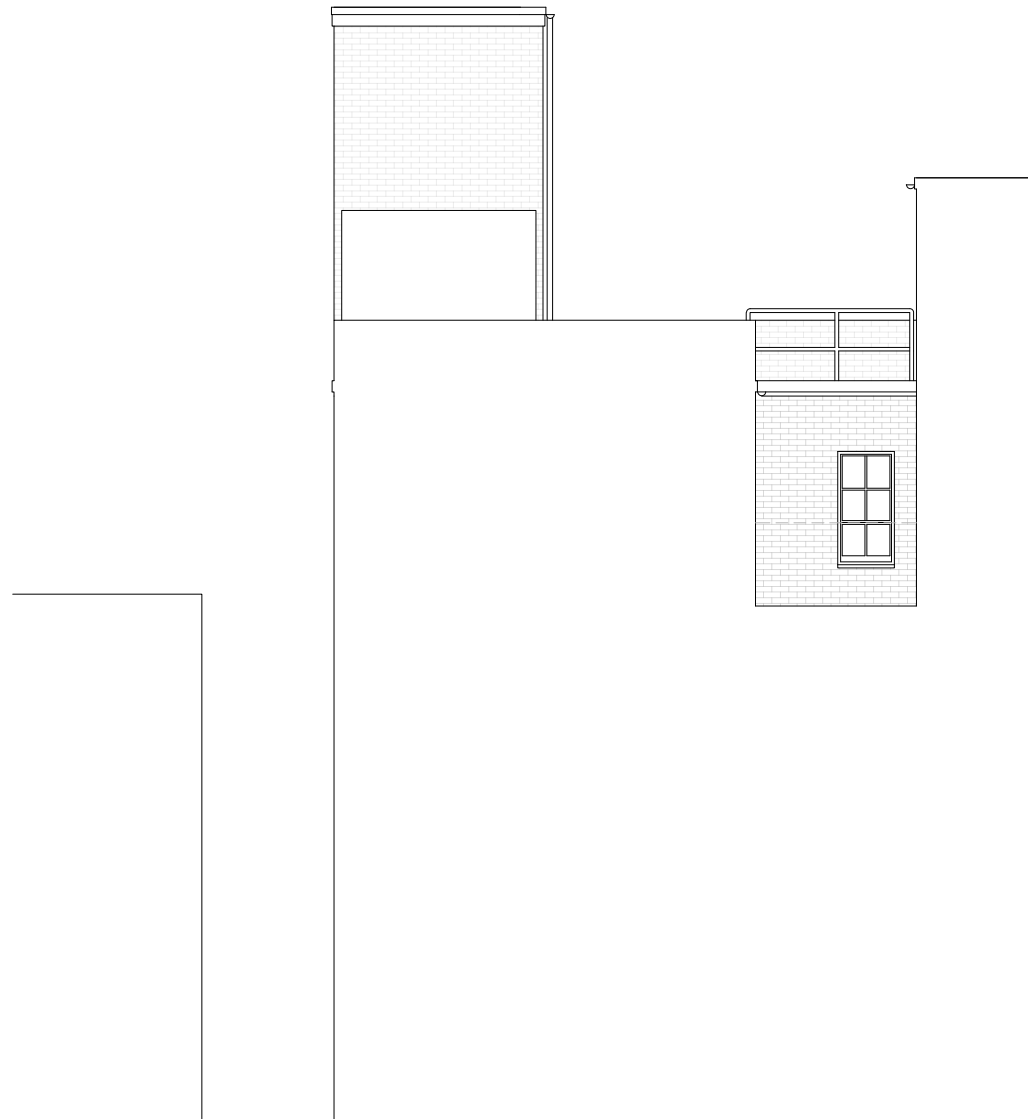

Existing Sectional Elevation CC 1:100

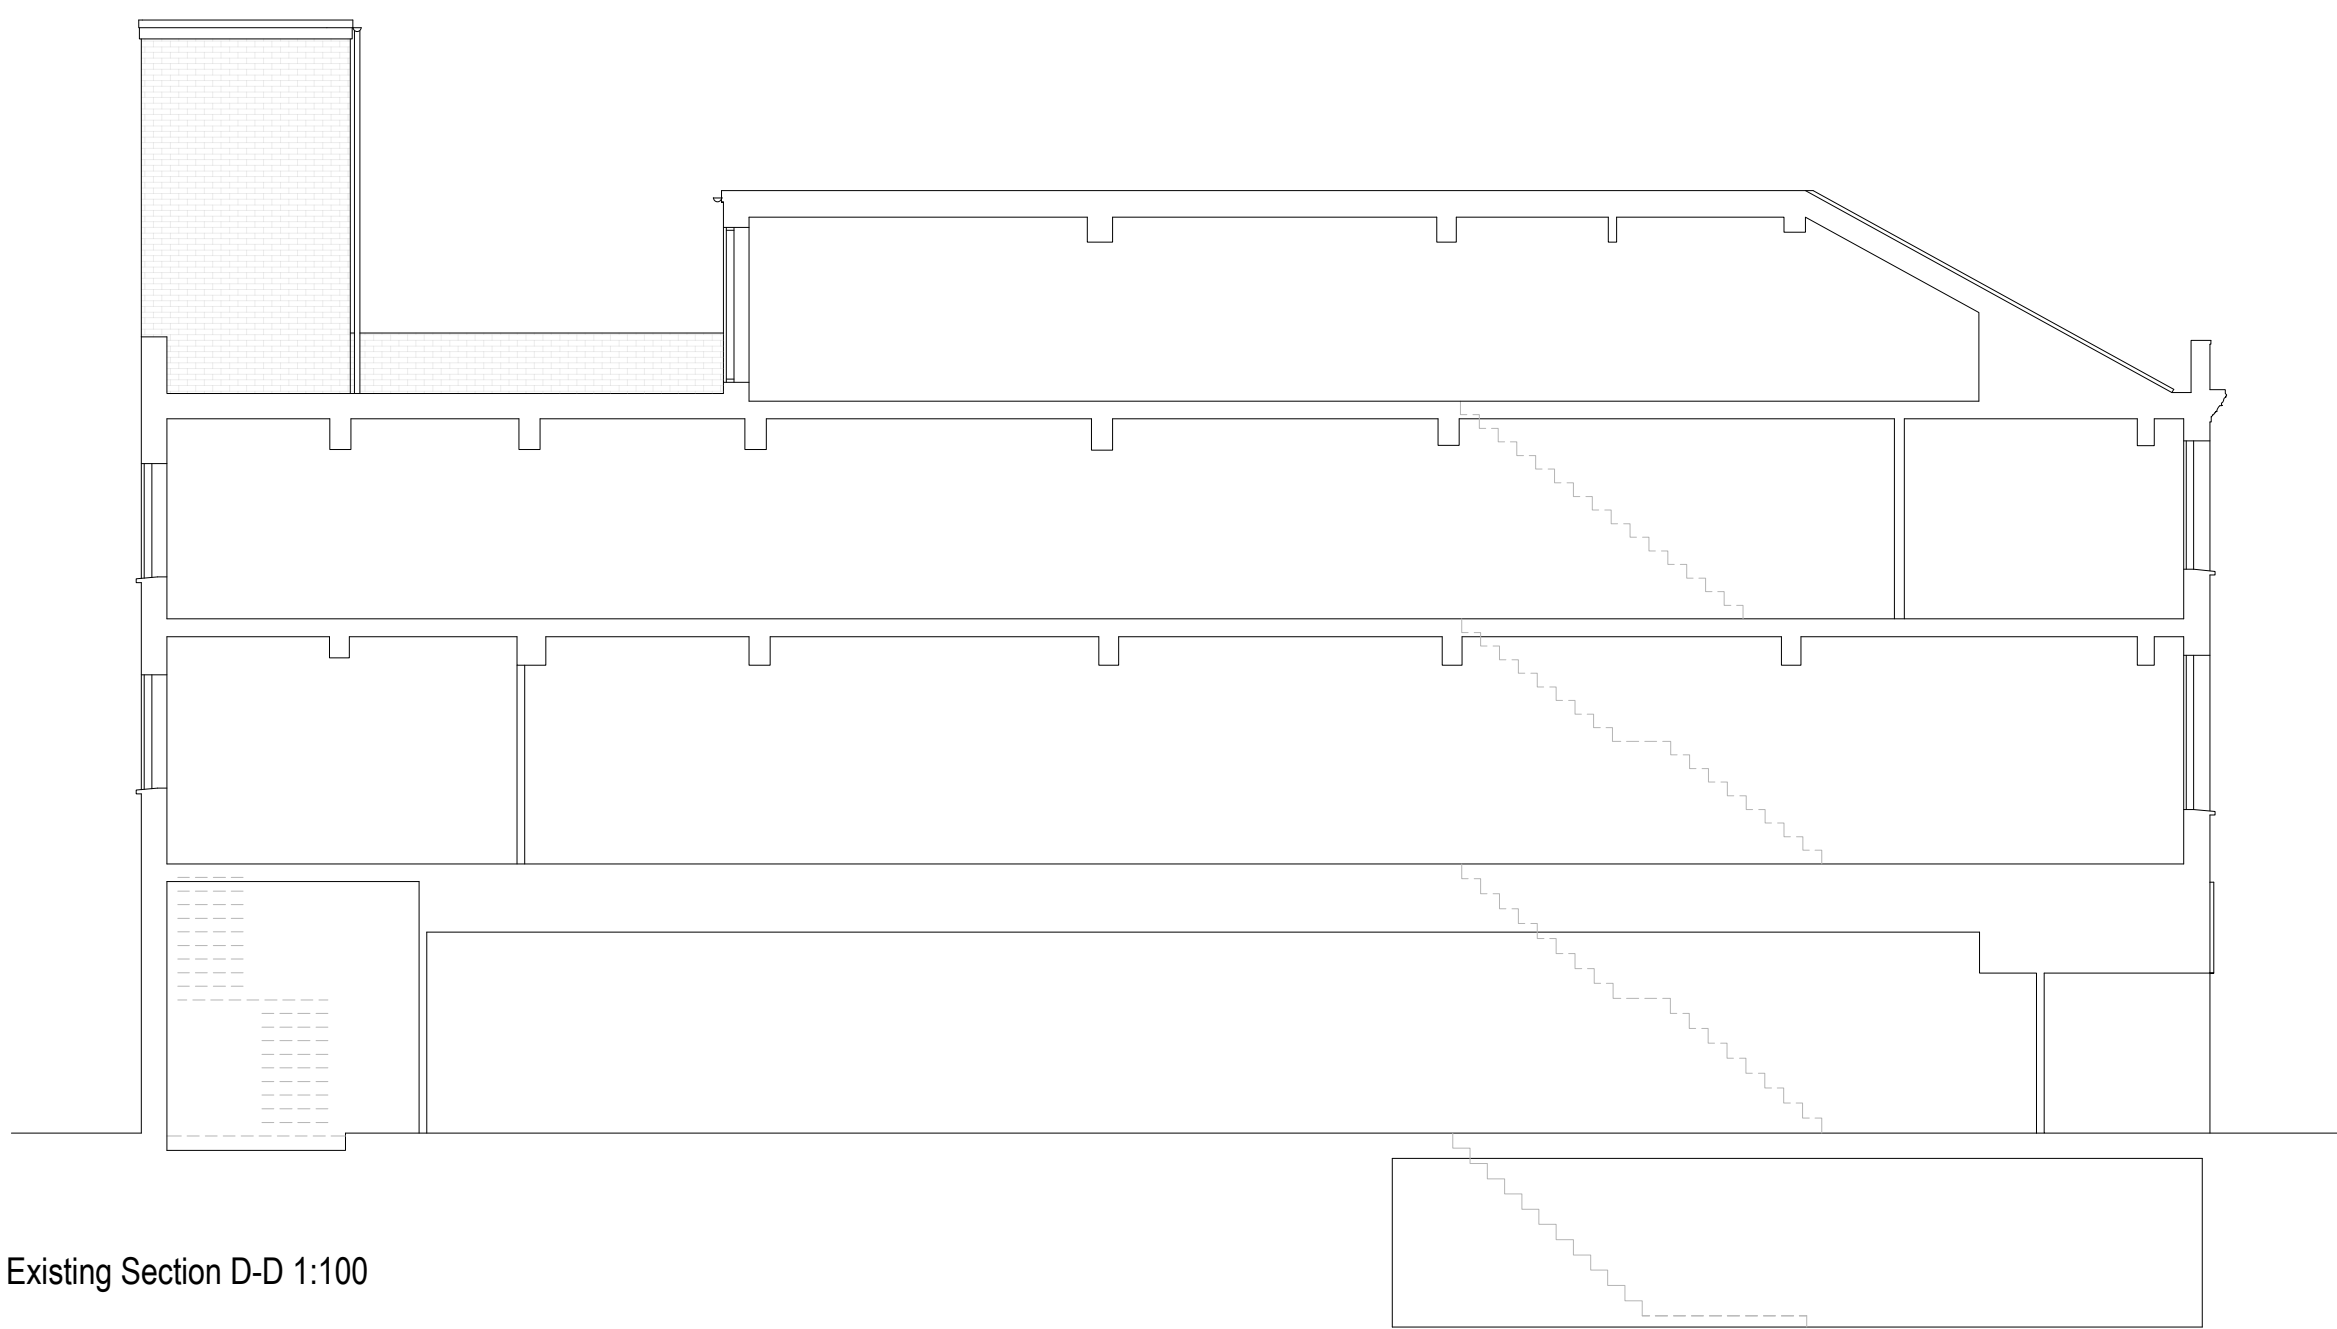

Existing Section D-D 1:100