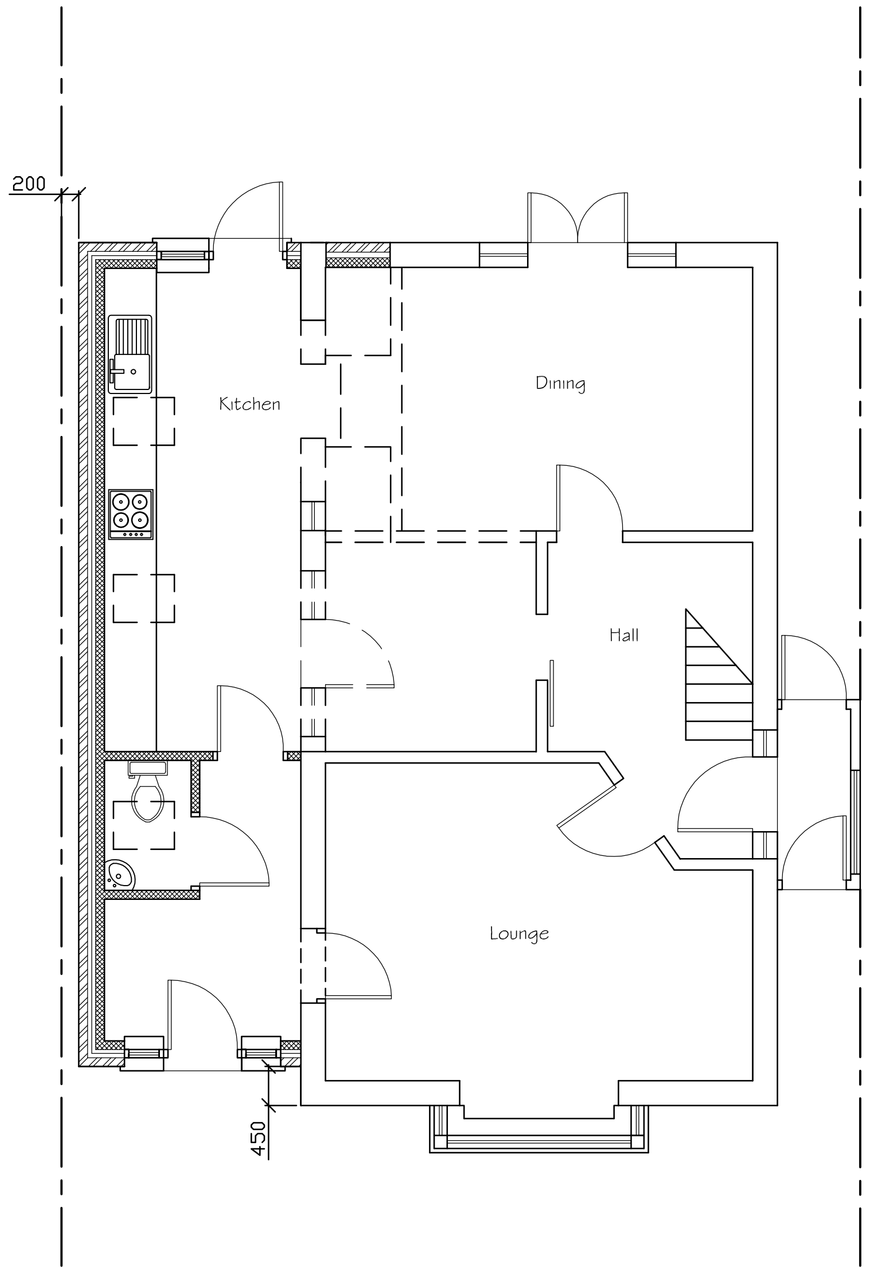

Proposed Ground Floor Plan

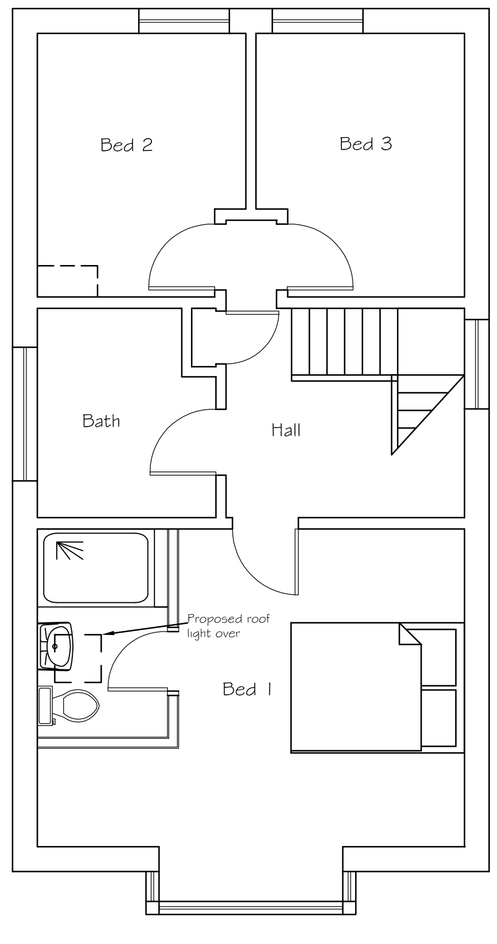

Proposed First Floor Plan



SCALE 1:50

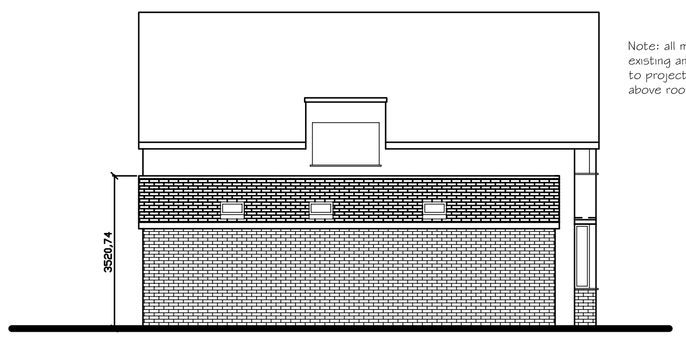

Note: all materials to match existing and roof lights not to project more than 150mm above roof plane

Proposed Side (East) Elevation



Proposed Rear (South) Elevation

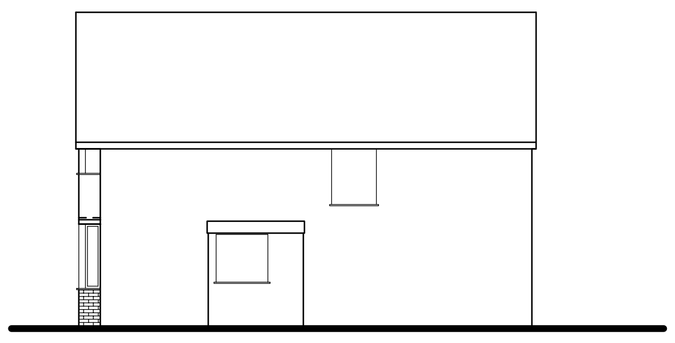

Proposed Side (West) Elevation



Proposed Front (North) Elevation



SCALE 1:100

Tony Rogers
Building Consultants
Address: 40 Dawn Crescent, Upper Beeding
West Sussex, BN44 3WH
Telephone: 01903 815225 Fax: 01903 815225

Rev.	Date:	Revision Description:

Client: Mrs B Goble

Address: 20 Sandown Road
Southwick
West Sussex
BN42 4HB

Project: Proposed single storey side extension

Scale: 1:50 1:100
Paper Size A1

Date: October 2016

Drawing No: 16/1175/01

Drawn By: AWR

Revision: