
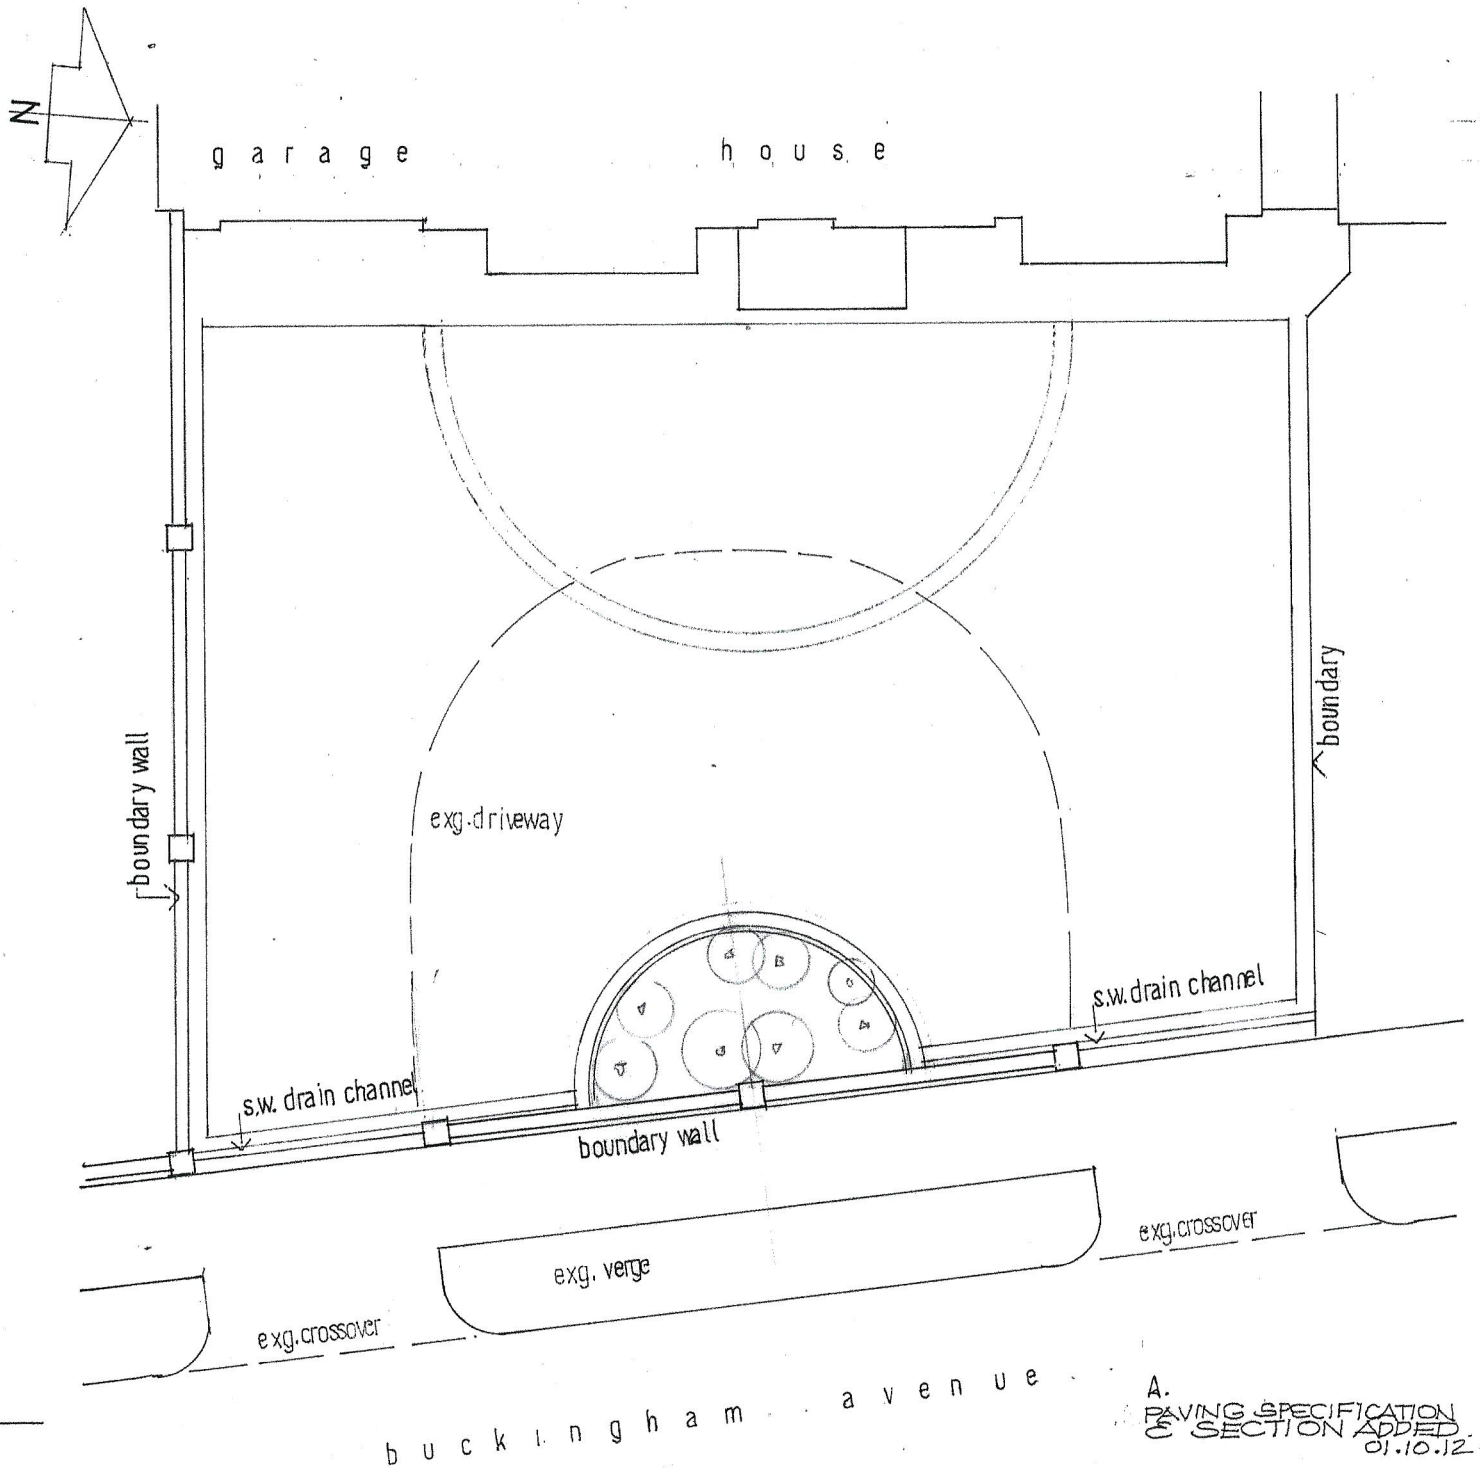


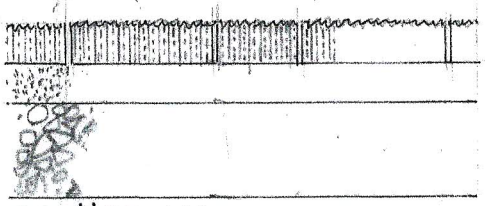

section 1:10

PAVING:

50 THICK MARSHALLS DRIVESETT ARGENT (GRANITE LOOK) MIXED SIZE LIGHT GREY BLOCKS LAID TO CIRCLE MOTIF SAND FILLED JOINTS & RED CLAY PAVER MARGINS

50 THICK COURSE SAND BED.

125 THICK PERMEABLE GRANULAR M.O.T. MATERIAL WELL COMPACTED SUB BASE.

DRAINAGE:

DRAIN CHANNELS & GRATINGS AT DRIVEWAY ENTRANCES 100 DIA DRAINS TO SOAKAWAY 5M FROM ANY BUILDING.

GEOFFREY LAWRANCE

CHARTERED ARCHITECT
DIP. ARCH. RIBA

32 PARKSIDE
SHOREHAM-BY-SEA
WEST SUSSEX, BN43 6HA

TELEPHONE 01273 462793

PROPOSED FRONT DRIVE ALTERATIONS PLAN

11 buckingham avenue shoreham-by-sea

SCALE : 1:100, 1:10
DATE : 08 2012
DRAWN : G.L

A.
PAVING SPECIFICATION & SECTION ADDED 01.10.12

REVISION: