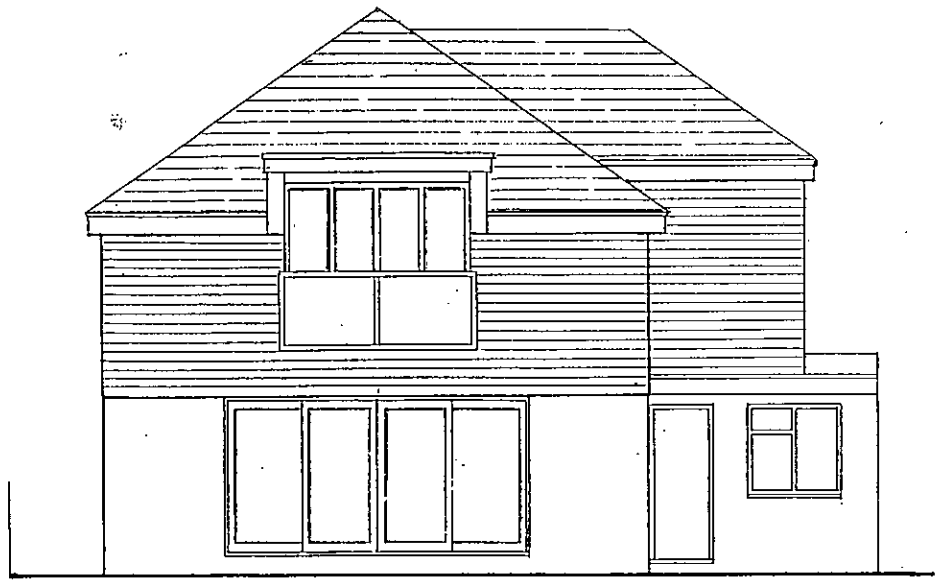

REAR [NORTH] ELEVATION

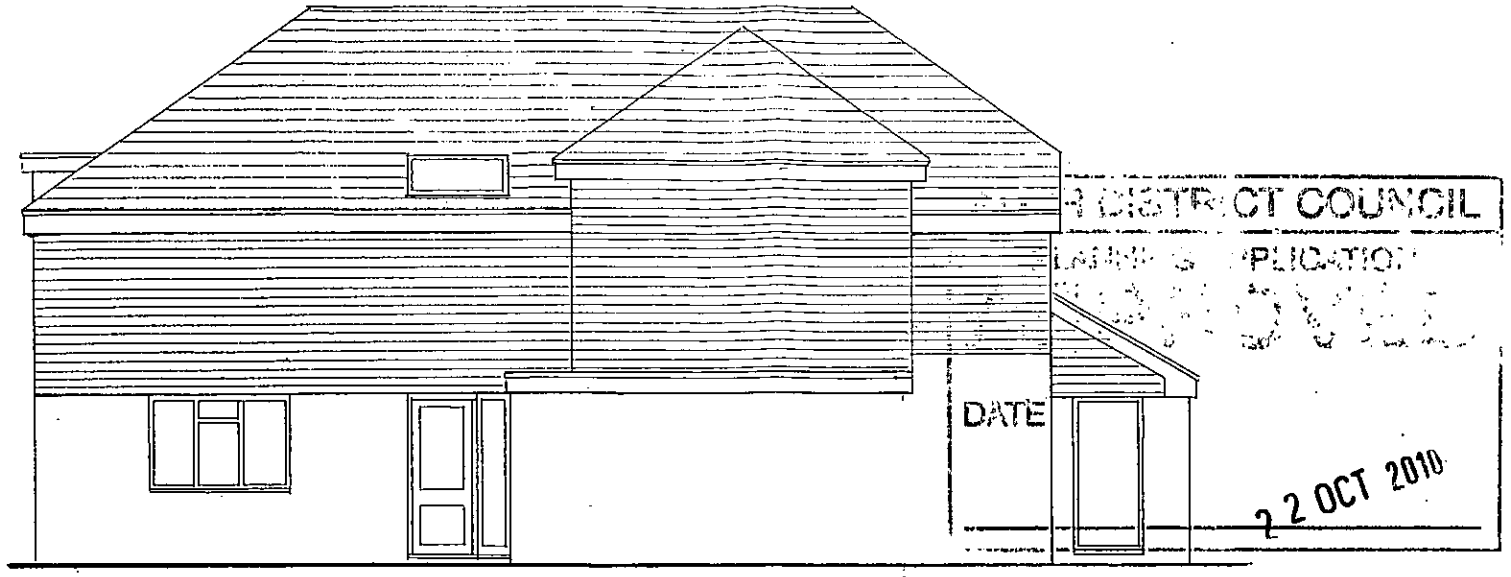

SIDE [WEST] ELEVATION

DISTRICT COUNCIL
APPLICATION
APPROVED
DATE
22 OCT 2010

ROOFS — CLAY TILES TO L.A. APPROVAL

WALLS — 1ST. FL'R. — CLAY TILE HANGING TO L.A. APPROVAL

GR'ND. FL'R. — DECORATED RENDER

WINDOWS — UPVC & DOORS



FRONT [SOUTH] ELEVATION

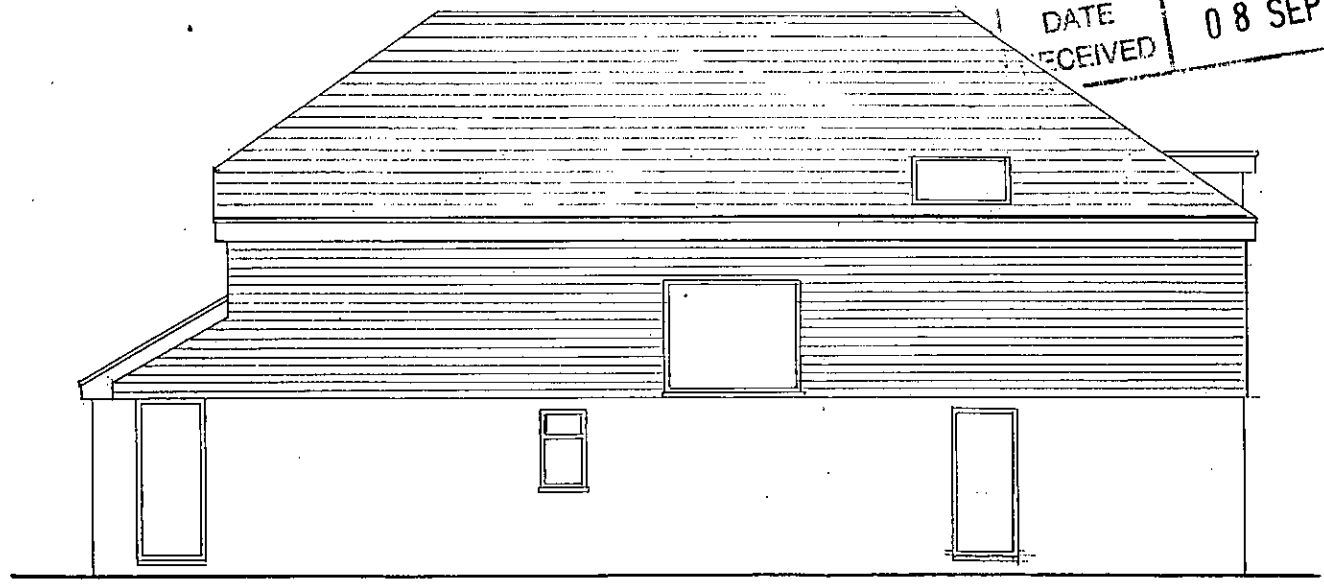

SIDE [EAST] ELEVATION

PLANNING DIVISION
PLAN No. A/0632/10
DATE RECEIVED 08 SEP 2010

1 2 3 4 5 6 7 8 9 10 SCALE BAR @ A3

DRAWN BY:
ALAN R. WOOD
75 WESTBOURNE STREET
HOVE
BN3 5PF
tel. 01273 770602

SCALE: 1:100

DATED: SEPT. 2010

PROPOSED ALTERATIONS — ELEVATIONS

DWG. No. 4A

No. 7 THE AVENUE
SHOREHAM-BY-SEA