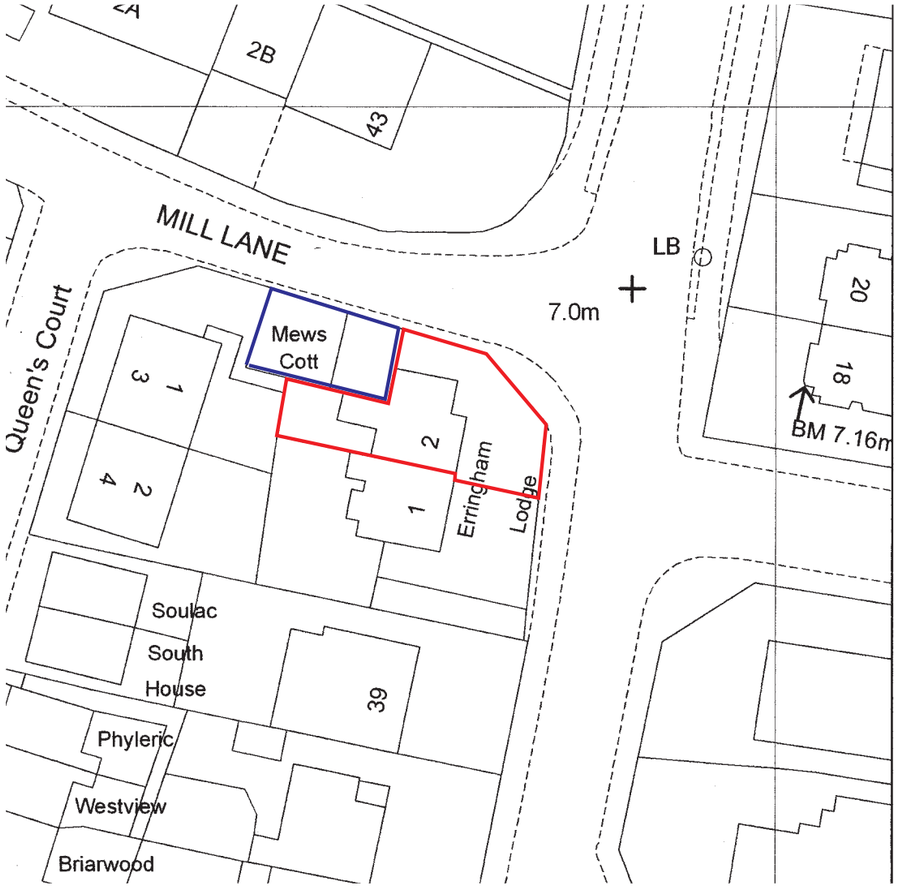

SITE LOCATION PLAN SCALE 1:1250

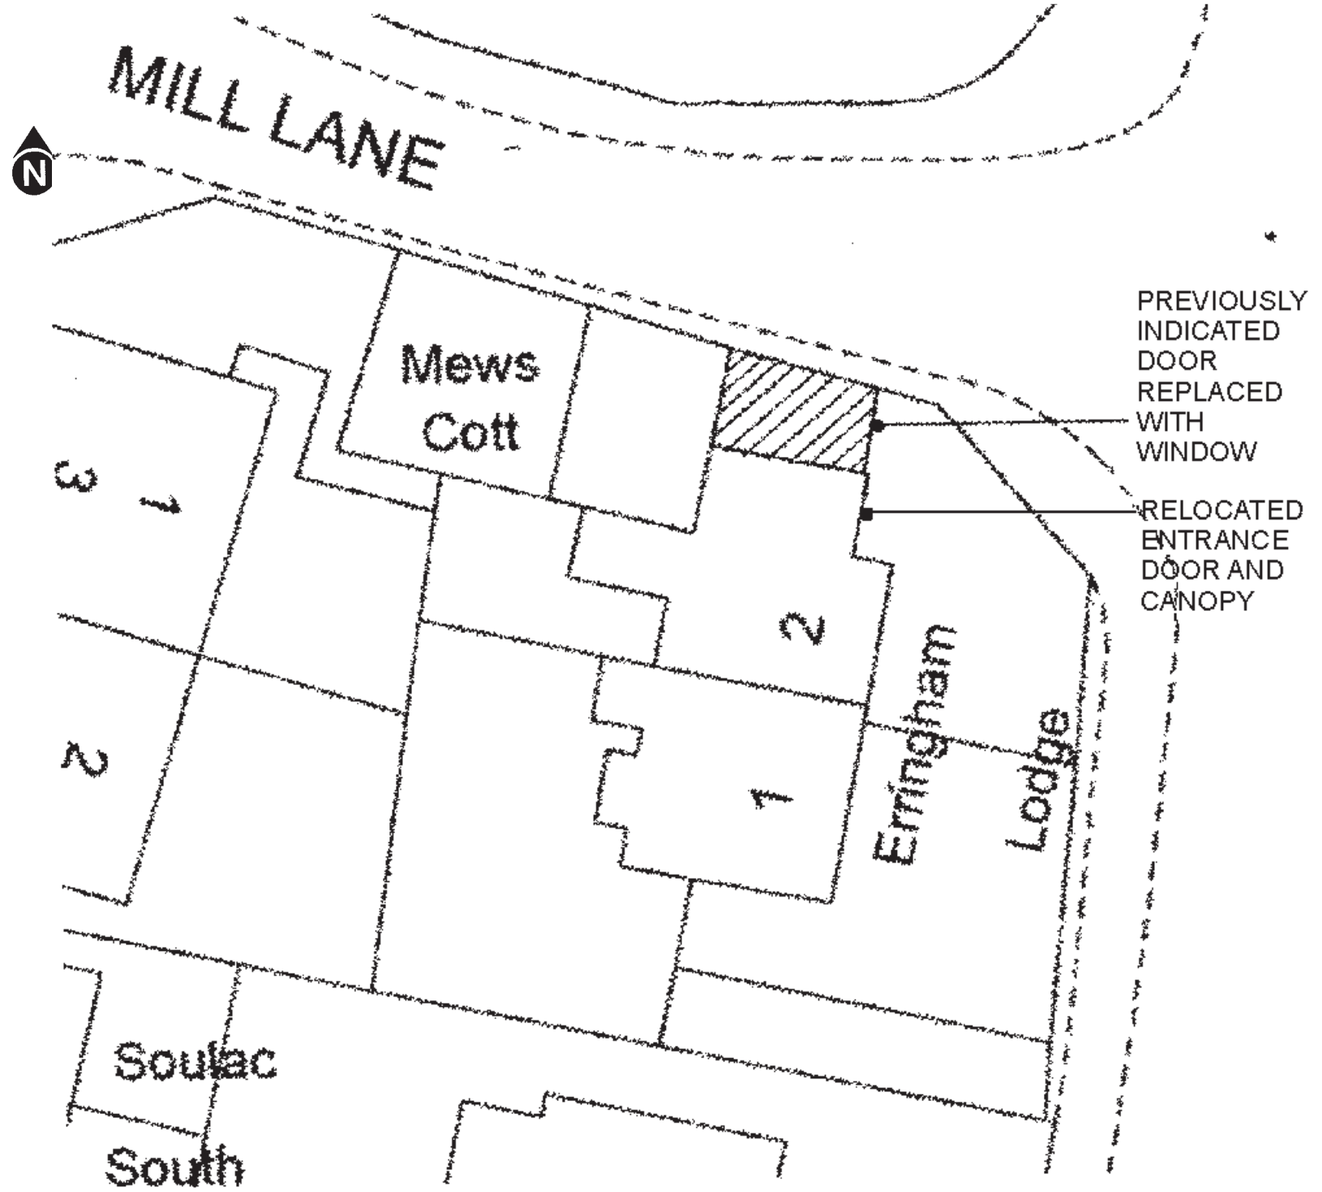

BLOCK PLAN SCALE 1:500

DRAWING SCALE 1:1250

0 10 20 30 40 50 60

0 10 20 30 40 50 60

DRAWING SCALE 1:500

REV B: 12.05.16 Amendments annotated.
REV A: 16.12.14 Dormers and basement lightwell highlighted

PAPER SIZE A3

Client MR & MRS BREEN 2 ERRINGHAM LODGE 41 BUCKINGHAM RD SHOREHAM	DrawingTitle **SITE LOCATION PLAN** **BLOCK PLAN**			
Job Title PROPOSED EXTENSIONS AND ALTERATIONS	Job Number	Date 11.03.14	Drawing Number **09**	
	Scale **1 : 1250** **1 : 500**	Revision **B**		

PAGE
PARTNERSHIP
18 Middleton Avenue Hove Sussex BN3 4PJ
Tel/fx: 01273 424888 pagpar@postmaster.co.uk