

DO NOT SCALE FROM THIS DRAWING

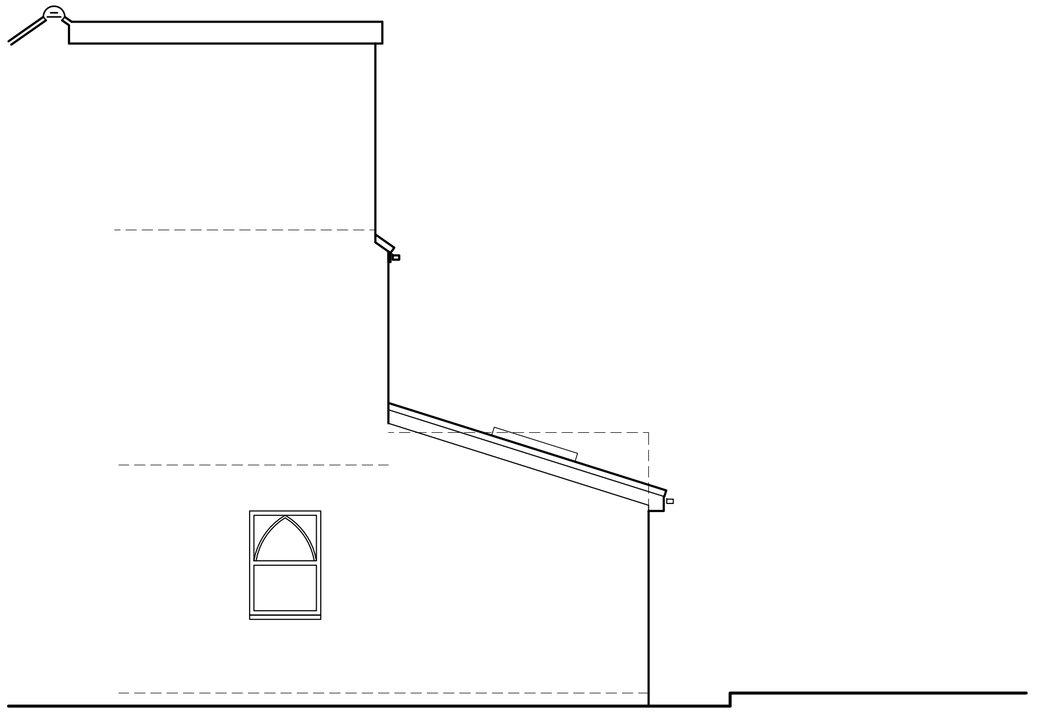


North Elevation

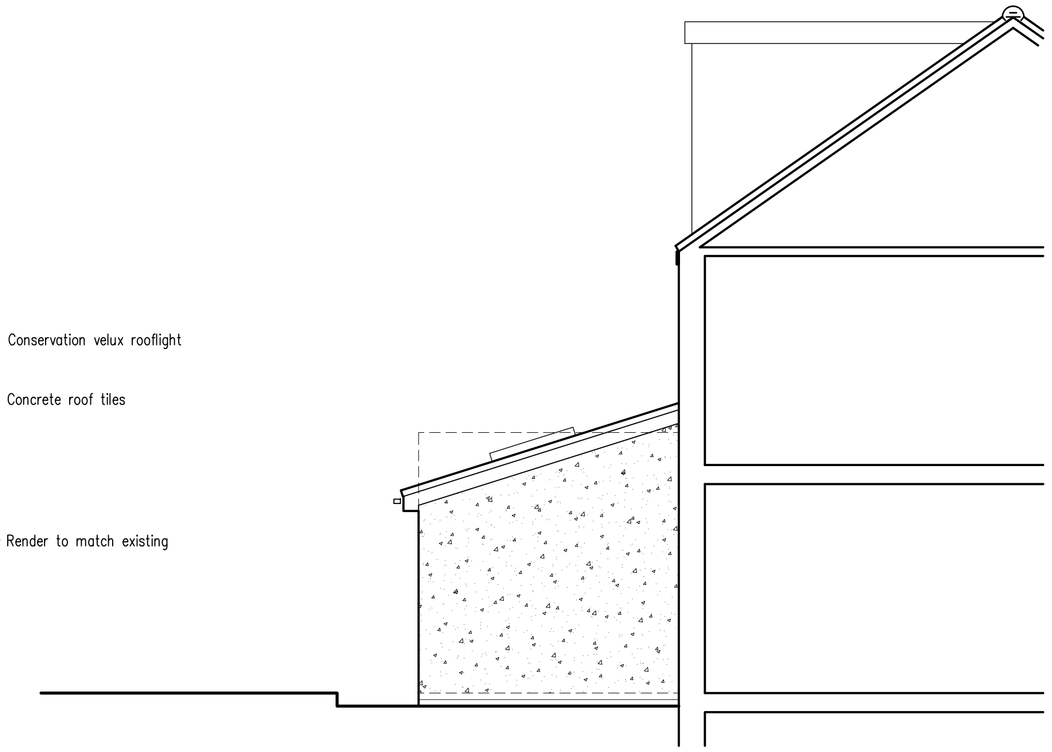

West Elevation




South Elevation

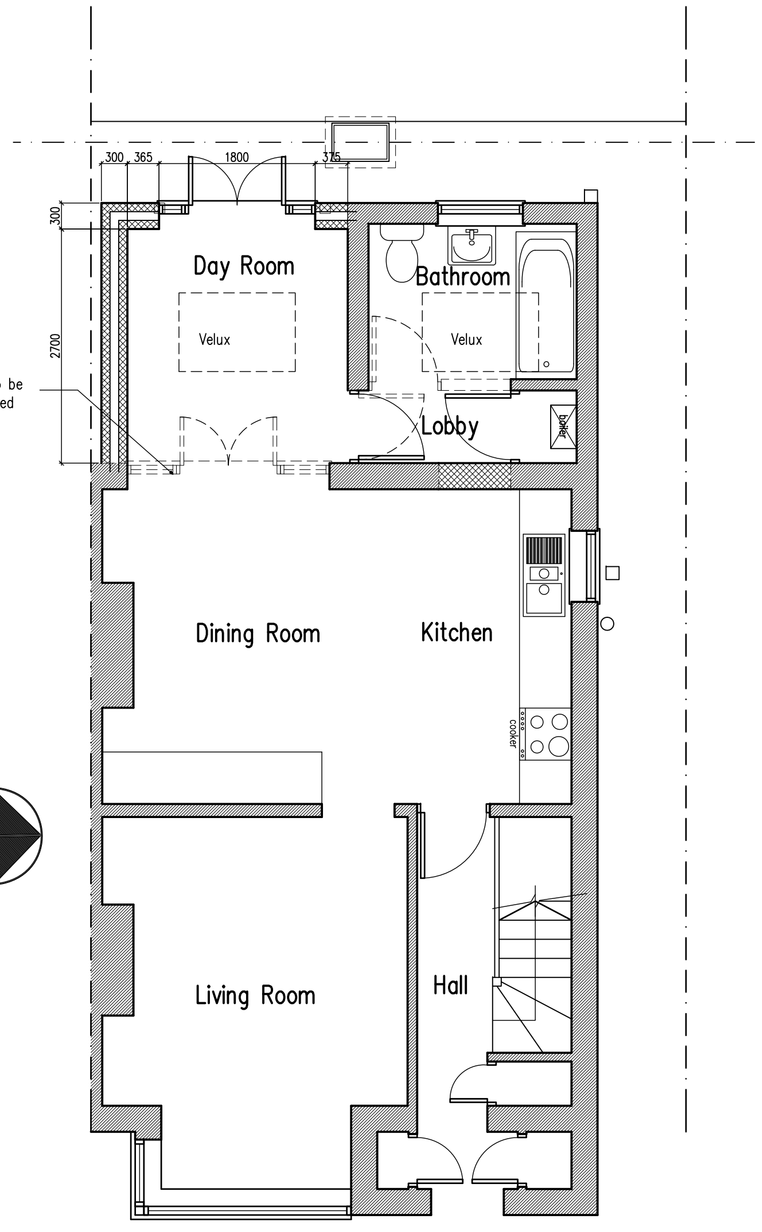


Ground Floor Plan

First Floor Plan

Second Floor Plan

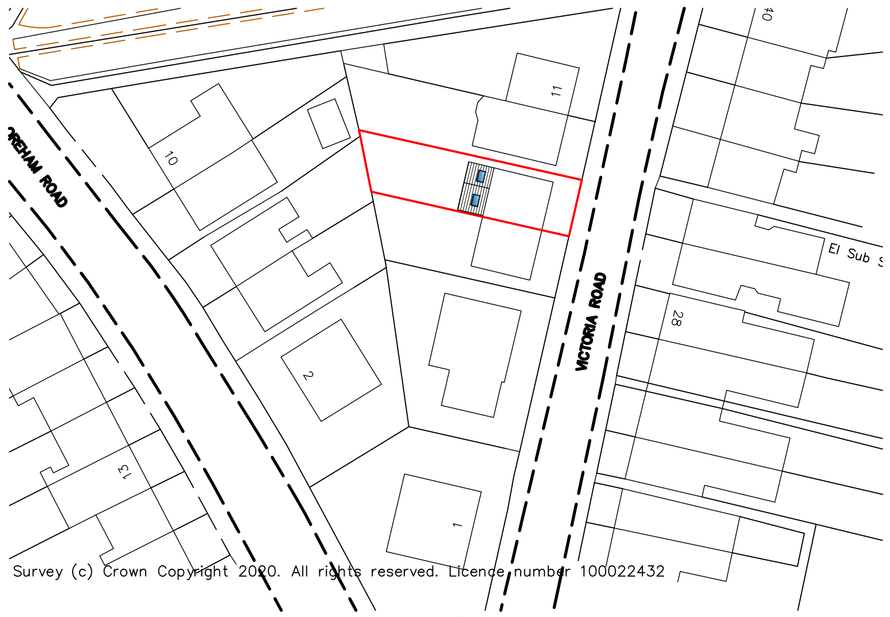

Block Plan 1:500

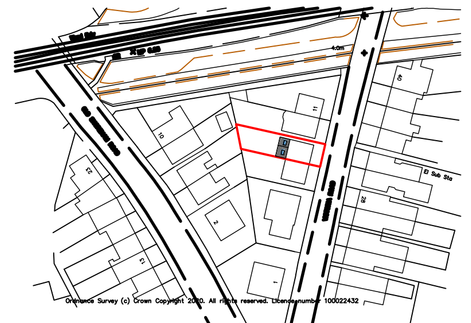

Location Plan 1:1250

10m 20m 30m 40m
1:500 Scale Bar

10m 20m 30m 40m 50m
1:1250 Scale Bar

1m 2m 3m 4m 5m 6m 7m 8m 9m 10m
1:50 Scale Bar

B	18.06.20	Amended scheme
A	05.05.20	Client requirements added

Proposed Ground and First Floor Extensions at: 7 Victoria Road, Shoreham-By-Sea, West Sussex

rja Planning & Building Consultants Ltd.
1st Floor
10 High Street
Shoreham-By-Sea
West Sussex BN43 5DA
t: 01273 467297 mob: 07971 375739
e: rex@rjapbc.co.uk web: www.rjapbc.co.uk

Chartered Institute of Architectural Technologists

PROJECT: 7 Victoria Road, Shoreham-By-Sea, West Sussex			
DRAWING TITLE: Proposed Floor Plans & Elevations			
CLIENT: Mr and Mrs R. Wrightson	DWG NO: 20785-02	REVISION: B	
SCALE: 1:50 @ A1	DATE: 29.04.20	DRAWN: rex	