

N

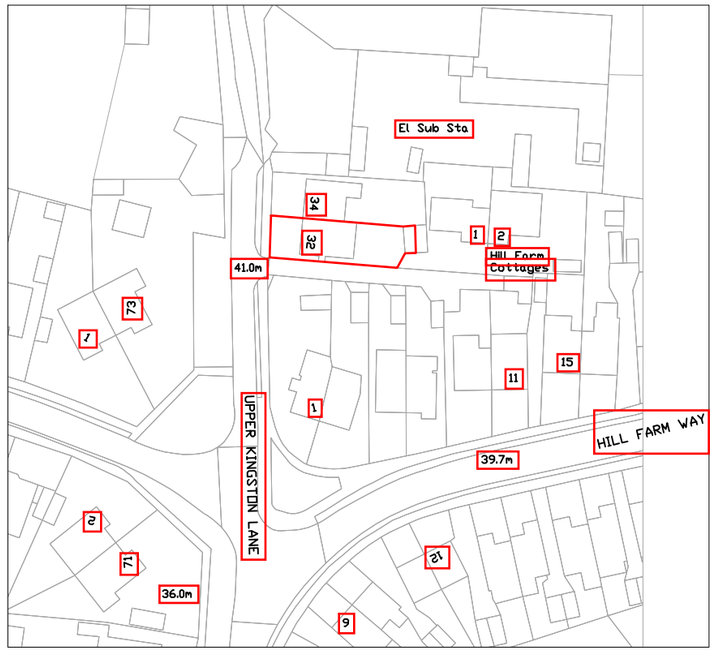

Location plan (1:1250)

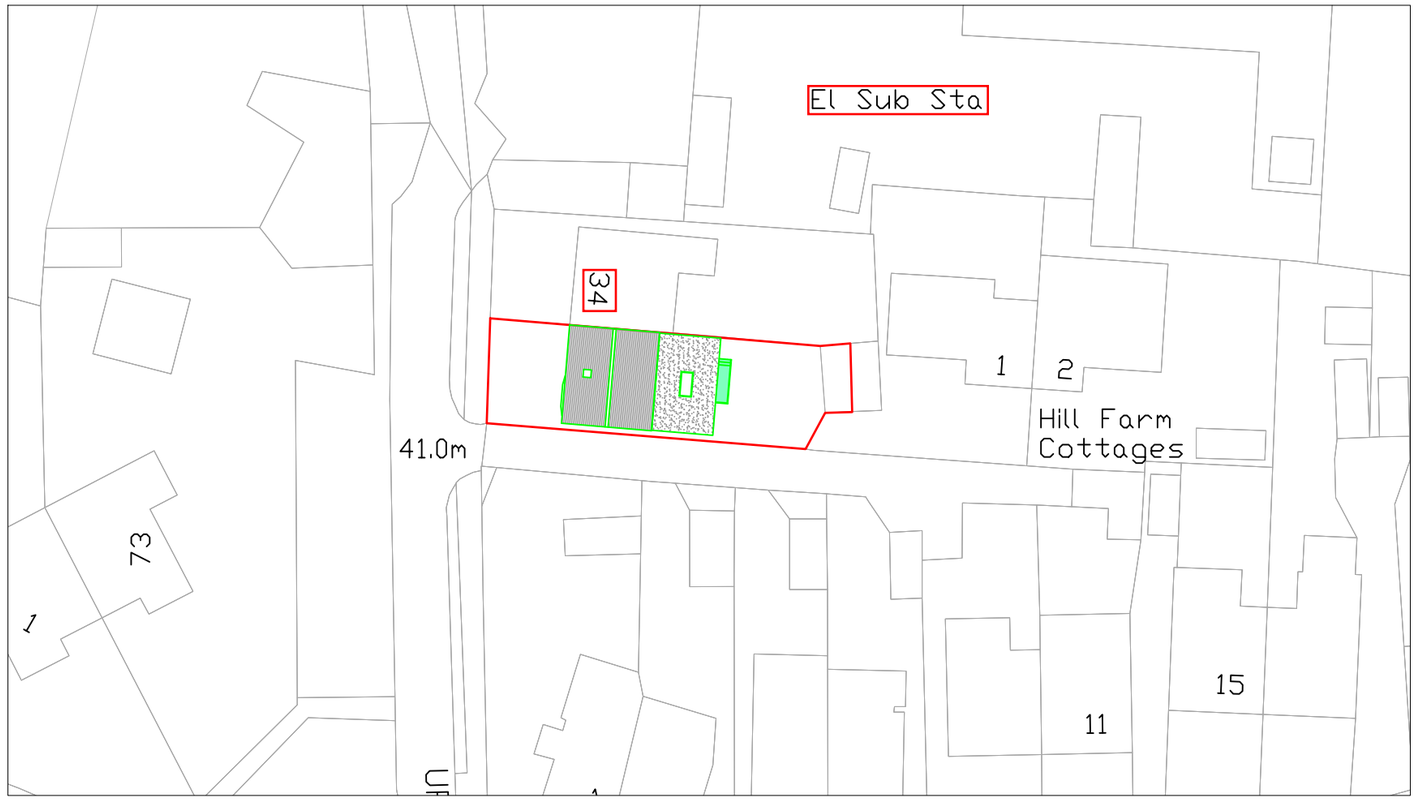

Block plan (1:500)

0 5 20m

0 50m

Rev	Date	Notes	Initials
-	-	-	-

PROJECT
32
UPPERKINGSTONLANE
SOUTHWICK

DRAWING TITLE
BLOCKPLAN
LOCATIONPLAN

SPEC
SPEC

AREA
AREA

SCALE
1:500/1250

DATE
11/11/20

DRAWN
AT

DWG NO.
32UPKING-BLK

REV.
REV