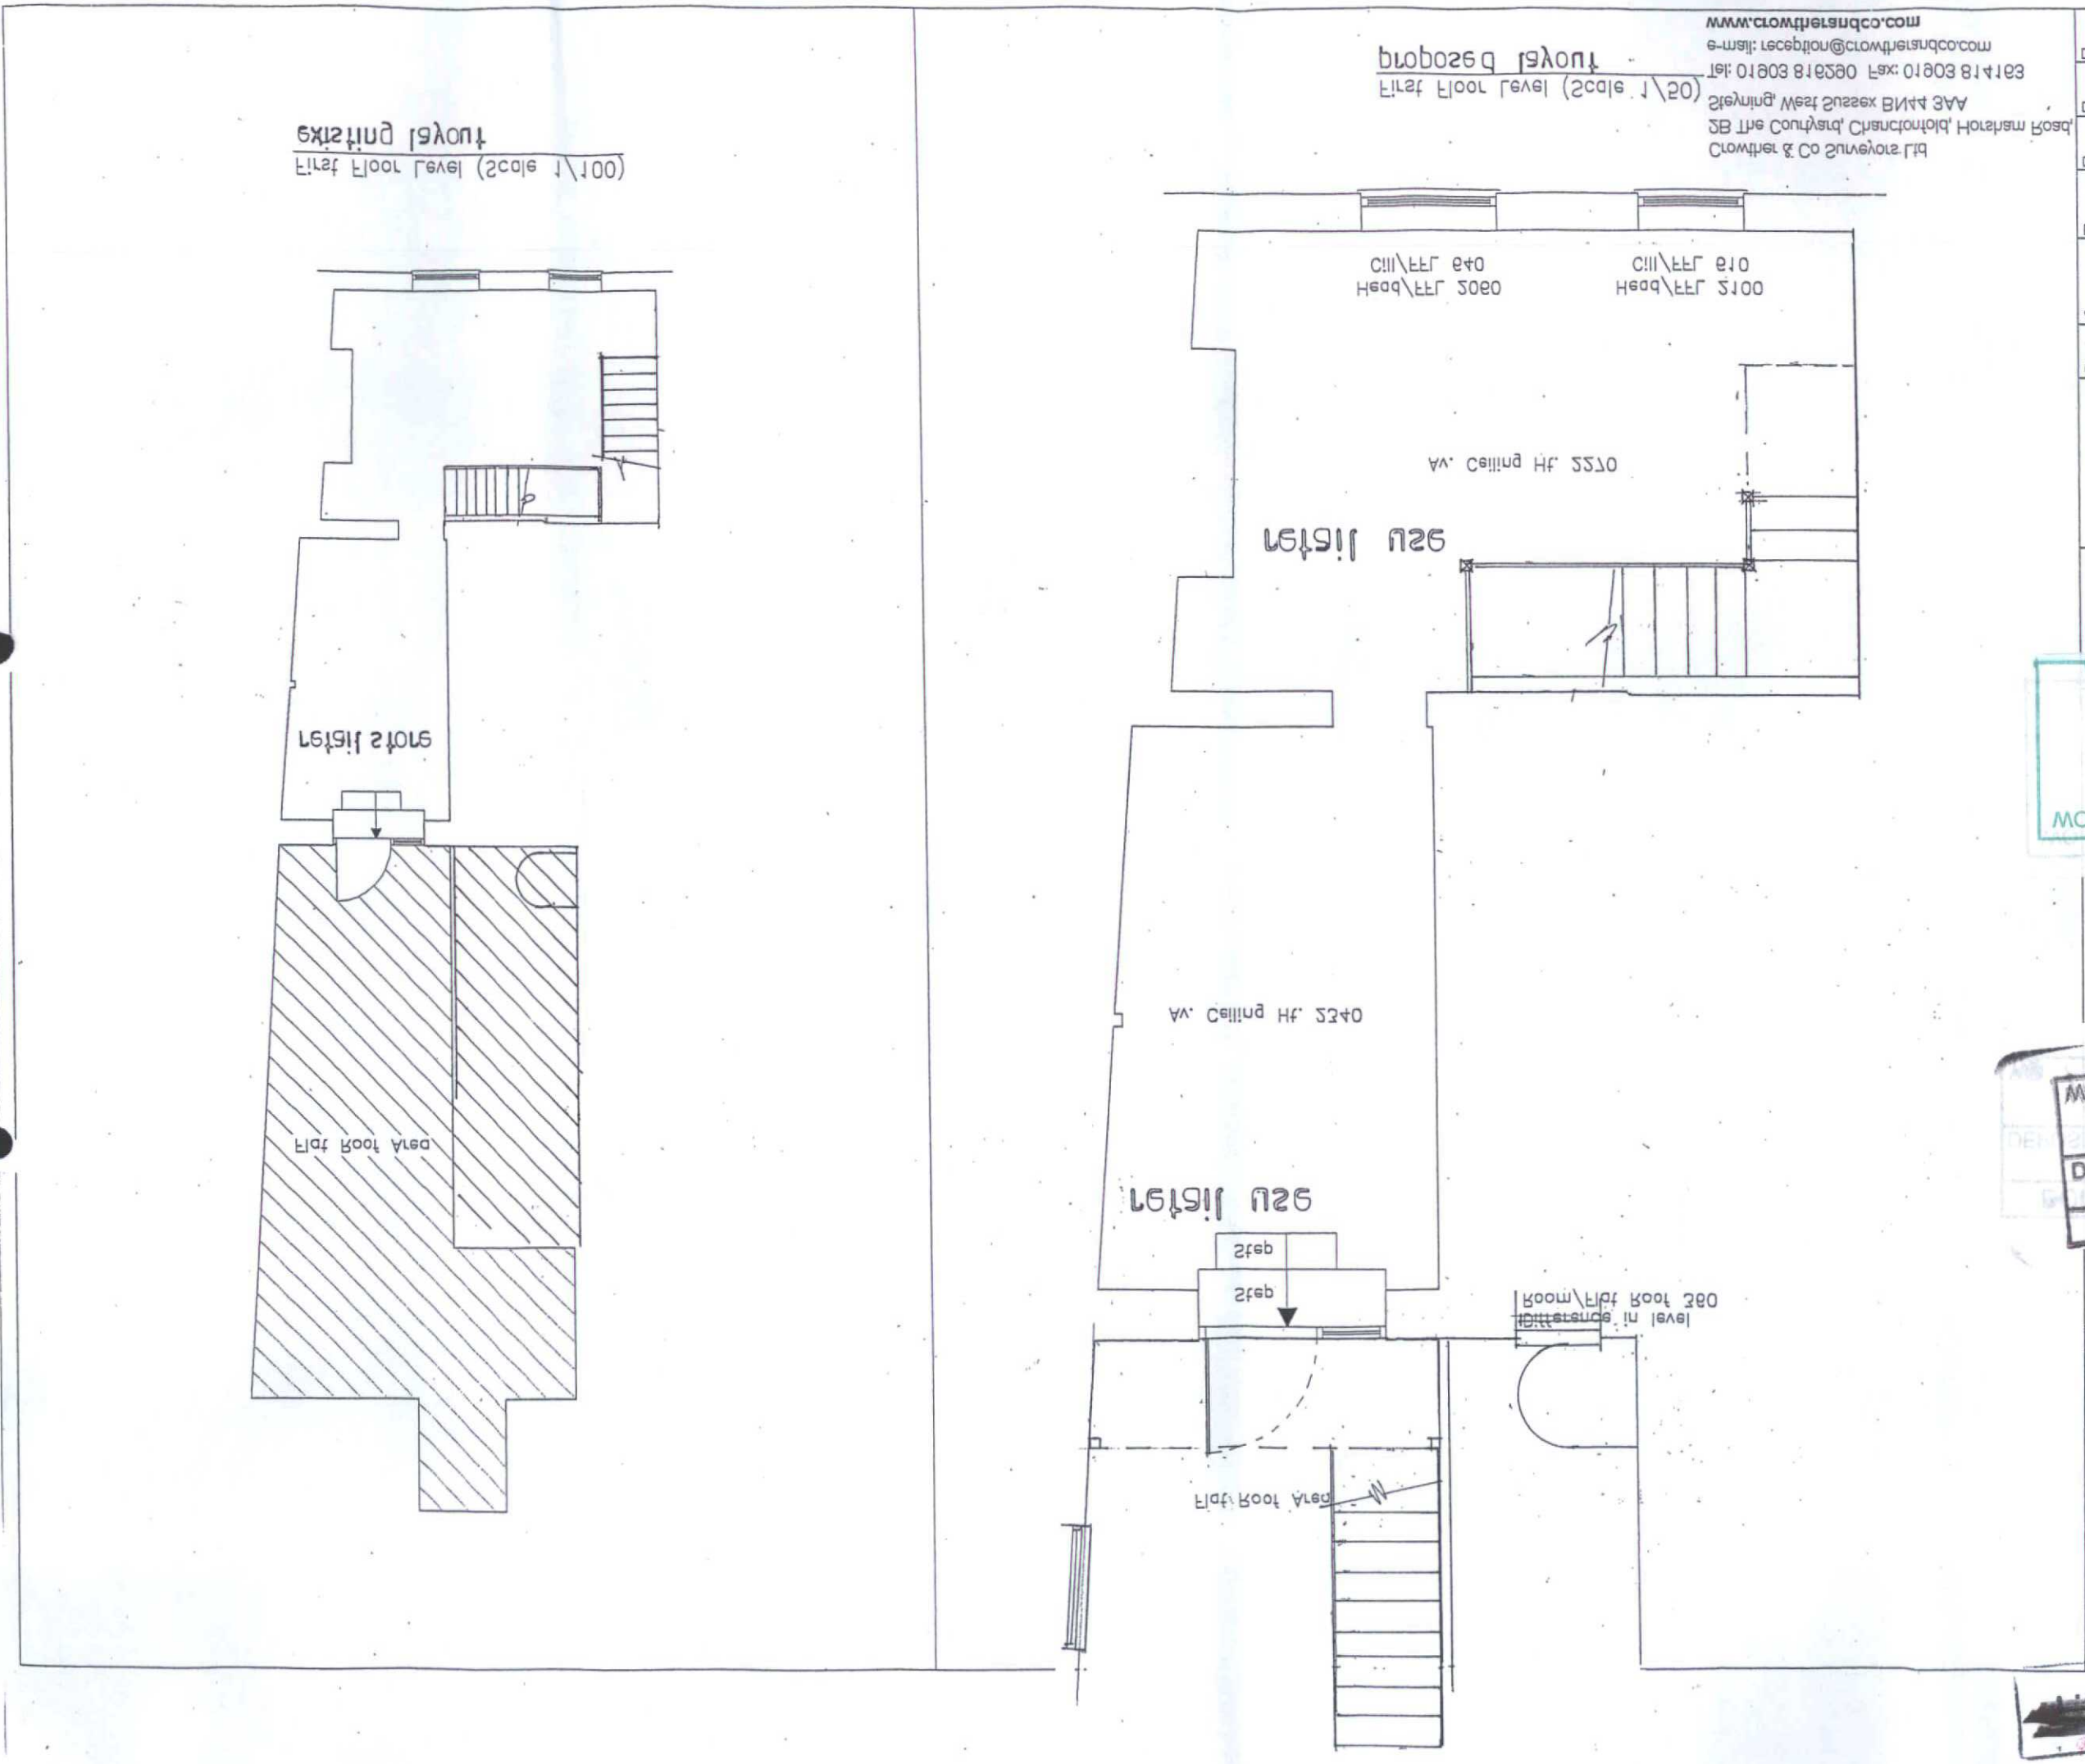

First Floor Level (Scale 1/100)
existing layout

First Floor Level (Scale 1/50)
proposed layout

Crowther & Co Surveyors Ltd
2B The Courtyard, Chanctonfold, Horsham Road,
Steyning, West Sussex BN44 3AA
Tel: 01903 816290 Fax: 01903 814163
e-mail: reception@crowtherandco.com
www.crowtherandco.com

Crowther & Co
Chartered Building Surveyors

Client

Job: 26 Warwick Street
Worthing
West Sussex

Drg: First Floor Plan

Date: 1/100 & 1/50

Scale: 1/100 & 1/50

Drawn

Revision

Drawing No. 01610711

Do not scale, except for planning purposes. Work to figured dimensions for constructional purposes. The information and design shown on this drawing is, and will remain the property of CROWTHER & Co. It must not be copied in whole or in part, reproduced in any form, or loaned to a third party for any purpose except with the express written consent of CROWTHER & Co.

Rev	Change	Date

WORTHING BOROUGH COUNCIL
CONSENT GRANTED
SUBJECT TO CONDITIONS
20 AUG 2010

WB 10 0293/FUL
DEPOSIT 01.07.10
BOROUGH OF WORTHING

[redacted]
T.P. OFFICE COPY