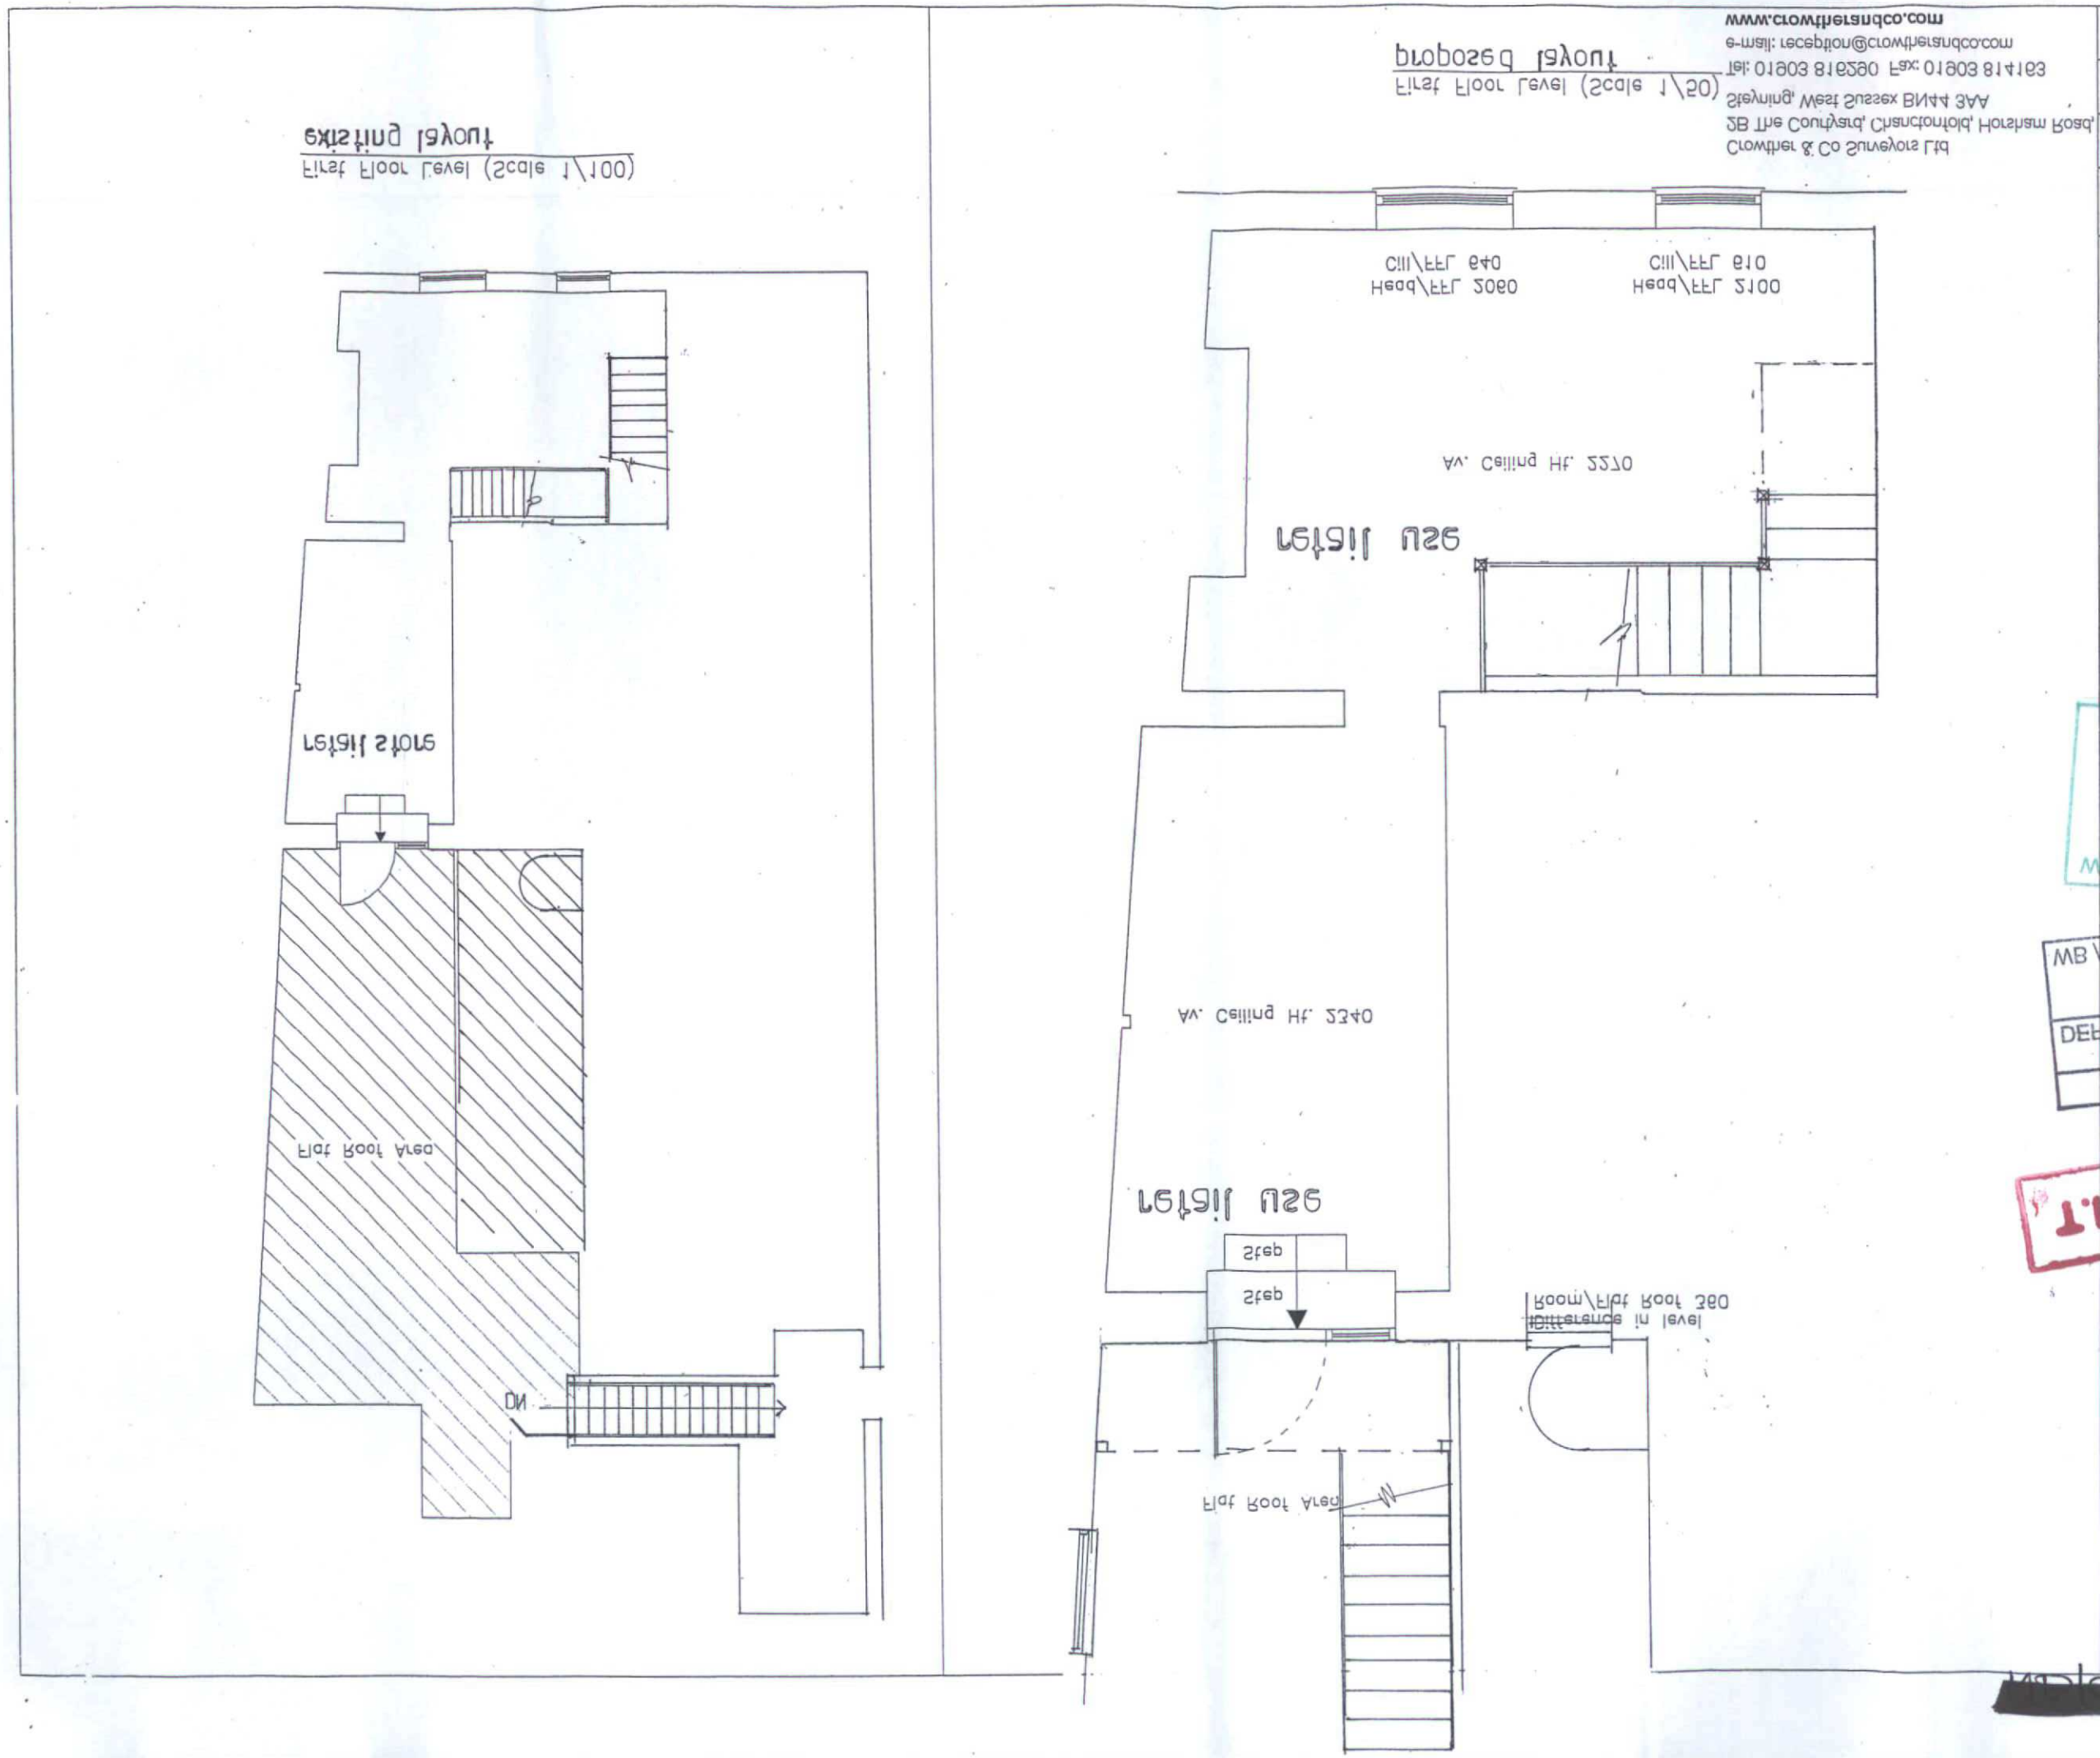

First Floor Level (Scale 1/100)

existing layout

First Floor Level (Scale 1/50)

proposed layout

Crowther & Co Surveyors Ltd
2B The Courtyard, Chanctonfold, Horsham Road,
Steyning, West Sussex BN44 3AA
Tel: 01903 816290 Fax: 01903 814163
e-mail: reception@crowtherandco.com
www.crowtherandco.com

Drawing No. 01910/11A

Drawn	Revision
Date	Scale 1/100 & 1/50

Drg First Floor Plan

Job 26 Warwick Street
Worthing
West Sussex

Client

Crowther & Co
Chartered Building Surveyors

Do not scale, except for planning purposes.
Work to figured dimensions for constructional purposes.
The information and design shown on this drawing is, and will remain the property of CROWTHER & Co.
It must not be copied in whole or in part, reproduced in any form, or loaned to a third party for any purpose except with the express written consent of CROWTHER & Co.

Rev	Change	Date
A	Main external rear staircase	7-5-07

T.P. OFFICE COPY

WORTHING BOROUGH COUNCIL
2 0 AUG 2010
CONSENT GRANTED
SUBJECT TO CONDITIONS

WB 10 0293/FUL
DEPOSIT 01.07.10
BOR... ...ORTHING

[redacted]