T.P. OFFICE COPY

BOROUGH OF WORTHING

DEPOSITED 02.07.10

TP REF No.

WB\ 10\0563\FULL

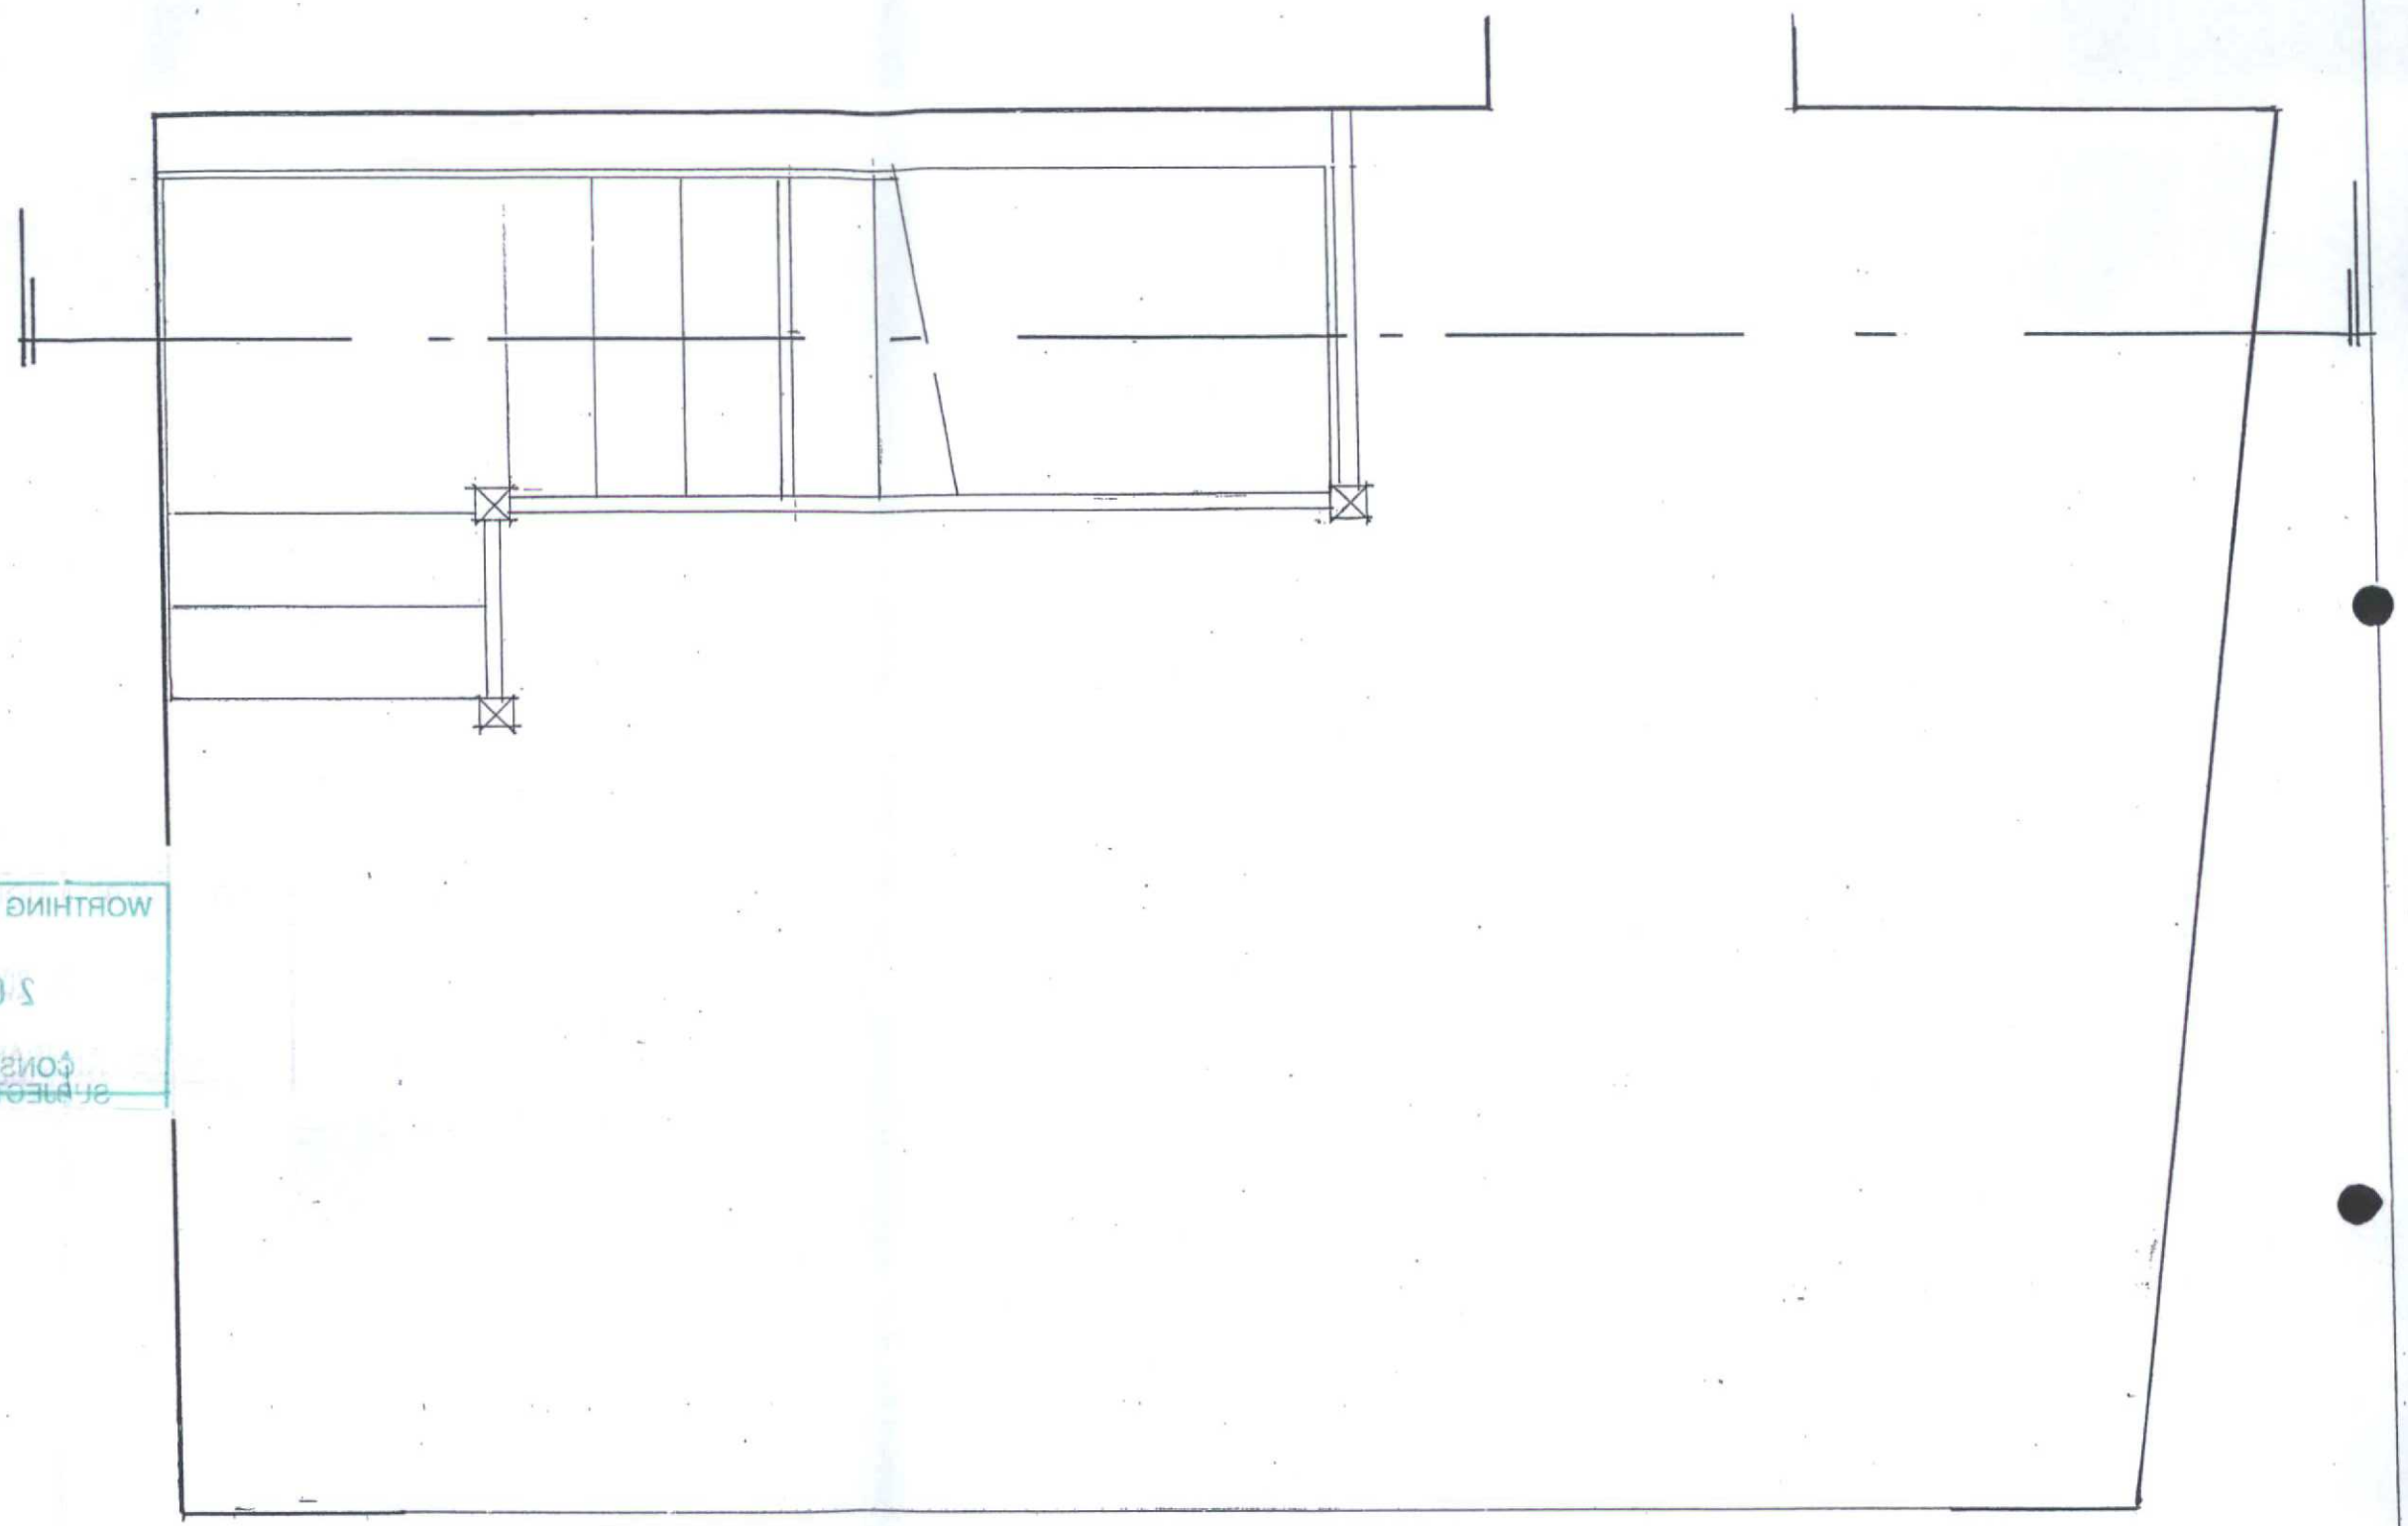

WORTHING BOROUGH COUNCIL

20 AUG 2010

CONSENT GRANTED
SUBJECT TO CONDITIONS

shop staircase first floor plan scale 1 : 20

N° 26 Warwick Street Worthing

0161015

Crowther & Co Surveyors Ltd
2B The Courtyard, Chanctonbold, Horsham Road,
Steyning, West Sussex BN44 3AA
Tel: 01903 816290 Fax: 01903 814163
e-mail: reception@crowtherandco.com
www.crowtherandco.com