



EXISTING

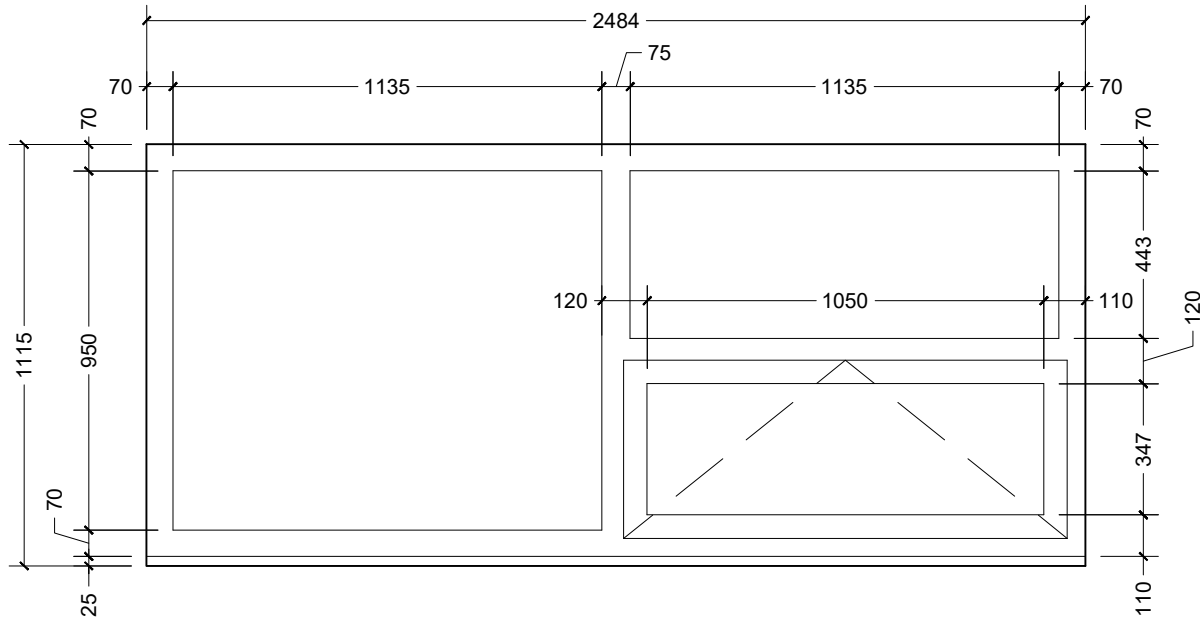


W1 - Bedroom

Rosewood effect uPVC frame
Rosewood effect uPVC sill
Double glazed

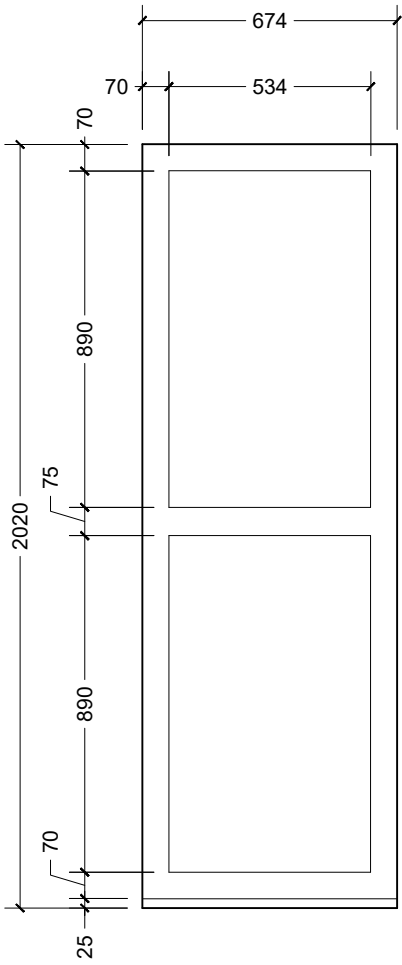


W2 - Bedroom

Rosewood effect uPVC frame
Rosewood effect uPVC sill
Double glazed

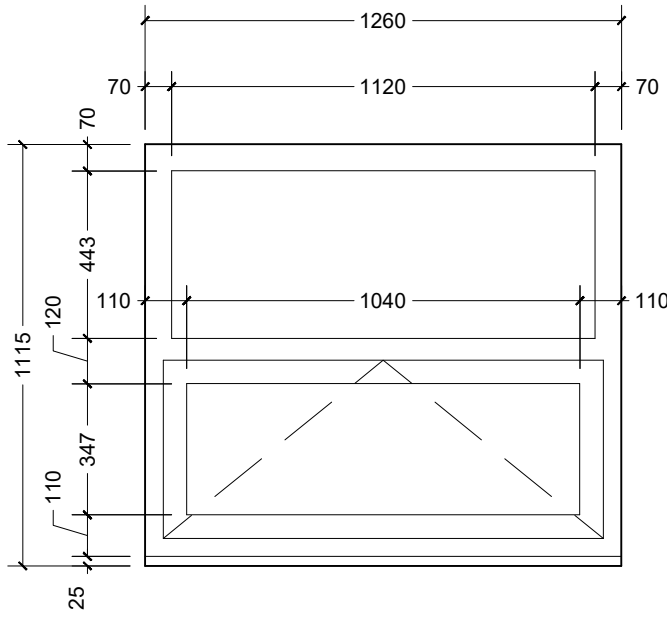


W3 - Lounge

Rosewood effect uPVC frame
Rosewood effect uPVC sill
Double glazed

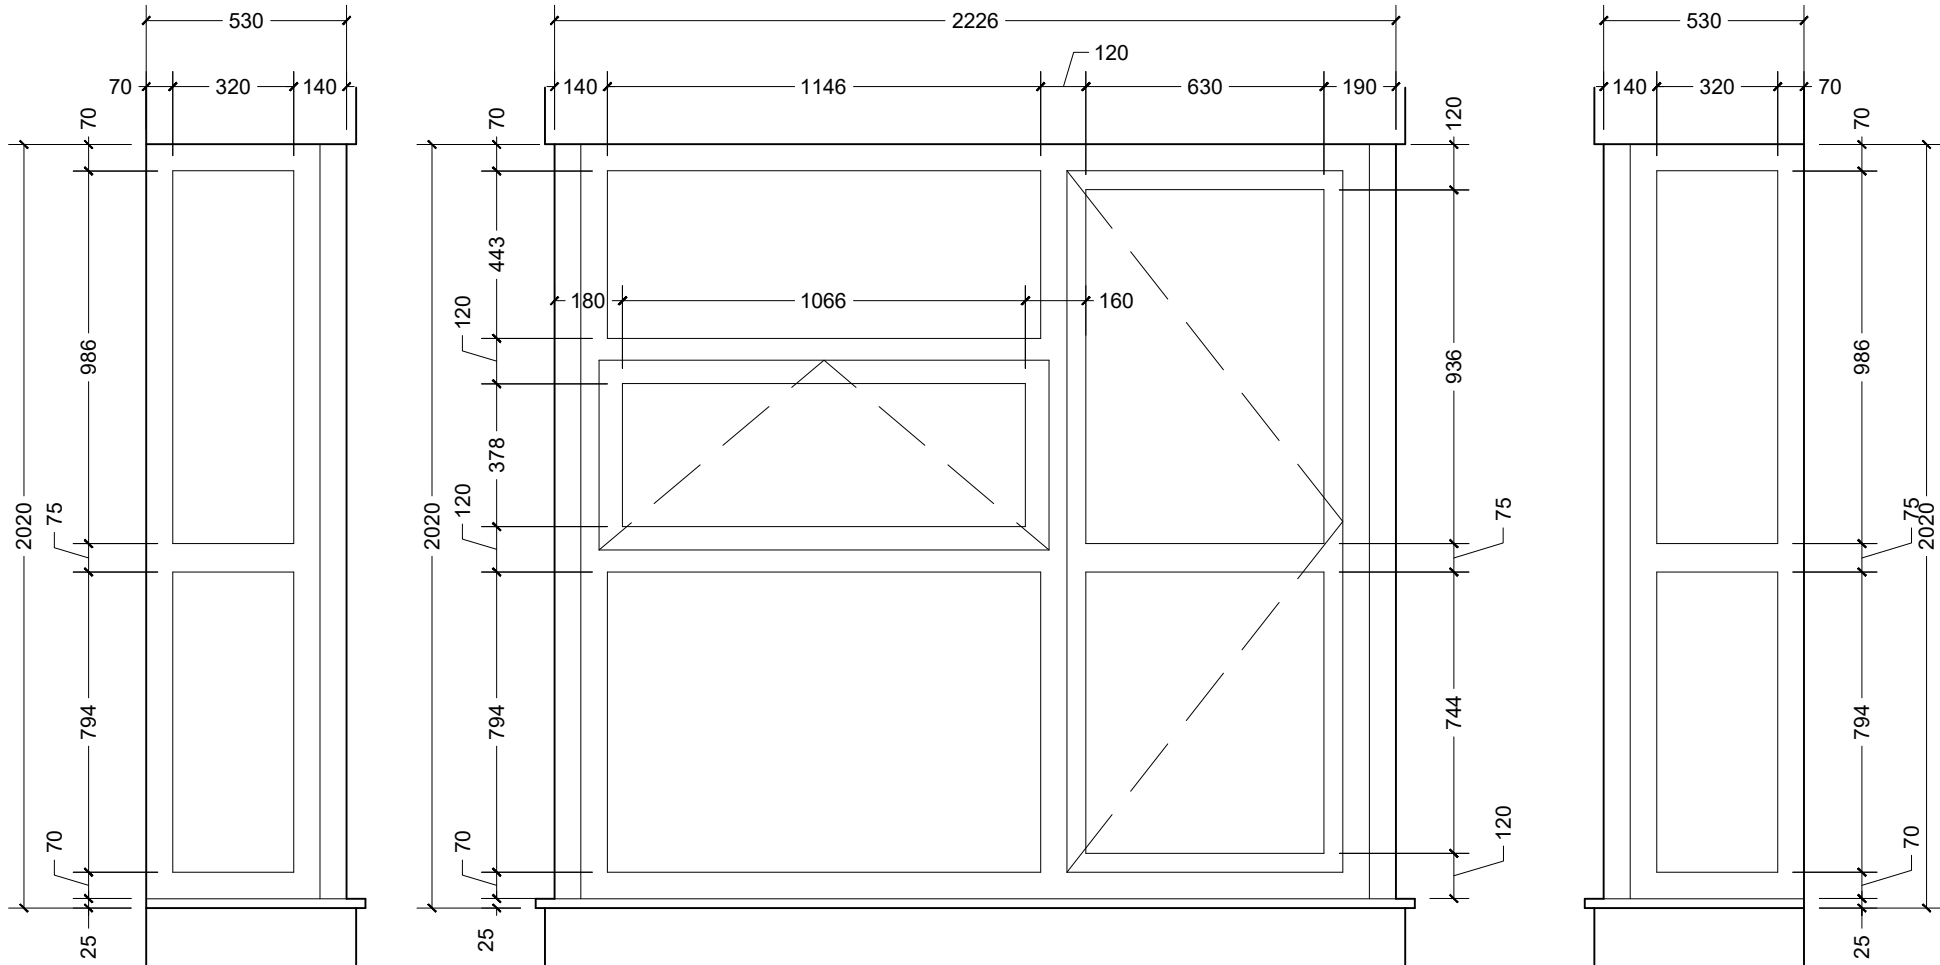

W4 - Lounge Bay


Rosewood effect uPVC frame
Rosewood effect uPVC sill
Double glazed

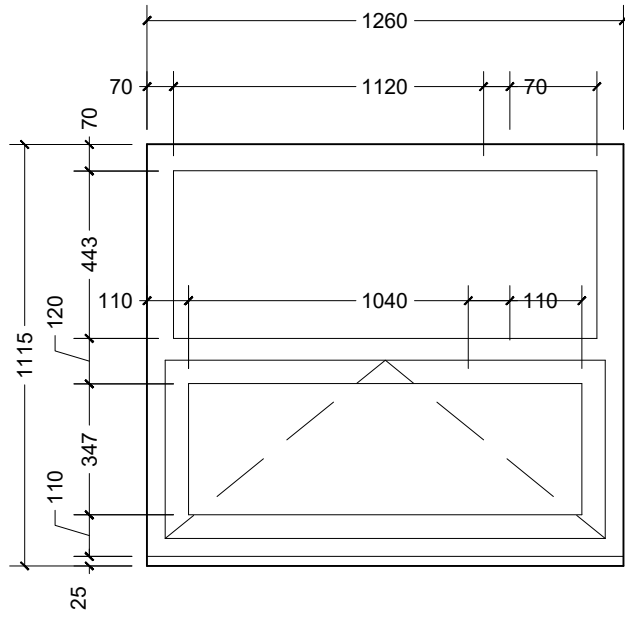

W5 - Kitchen


Rosewood effect uPVC frame
Rosewood effect uPVC sill
Double glazed

PROPOSED

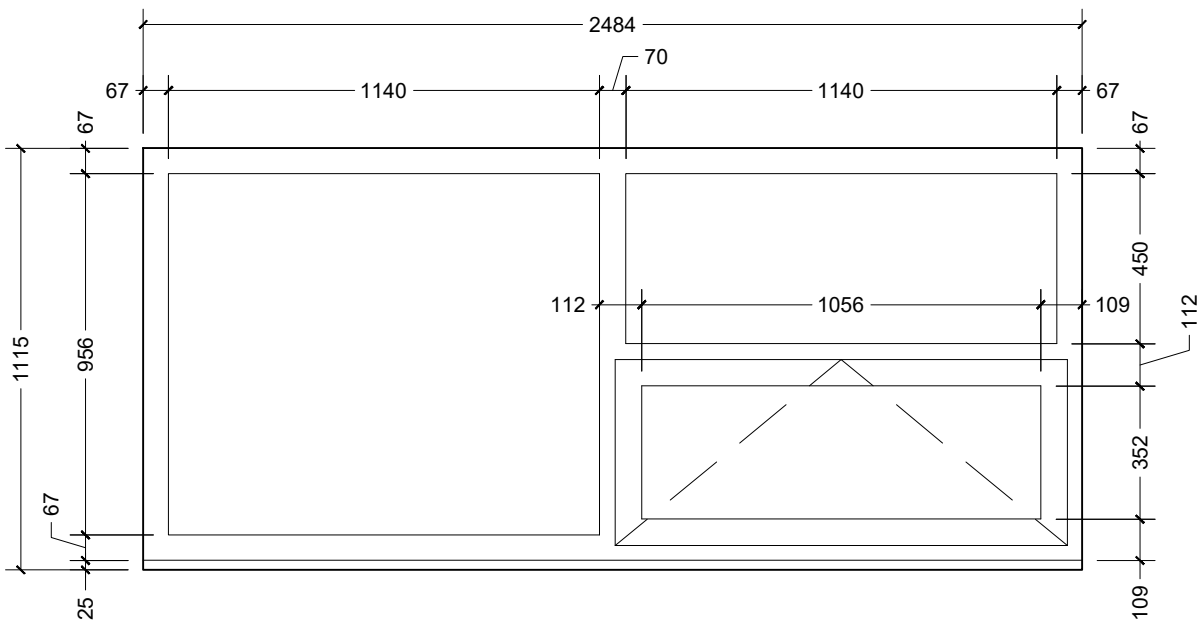


W1 - Bedroom

Rosewood effect uPVC frame
Rosewood effect uPVC sill
Double glazed

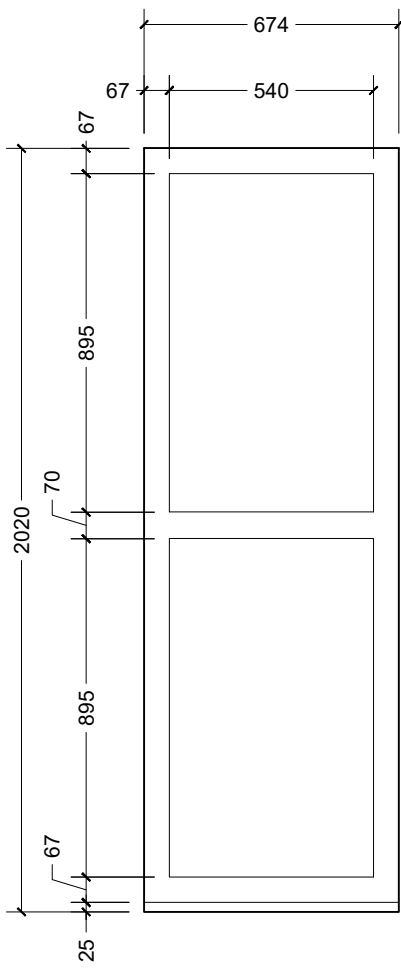


W2 - Bedroom

Rosewood effect uPVC frame
Rosewood effect uPVC sill
Double glazed

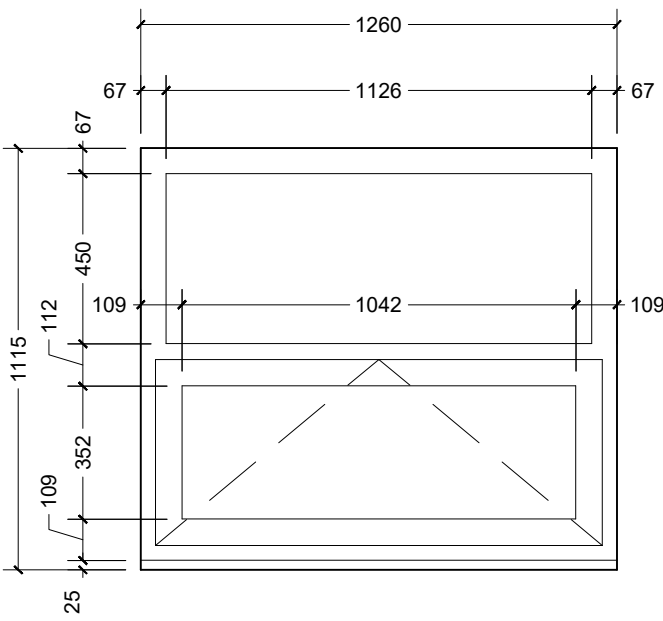


W3 - Lounge

Rosewood effect uPVC frame
Rosewood effect uPVC sill
Double glazed

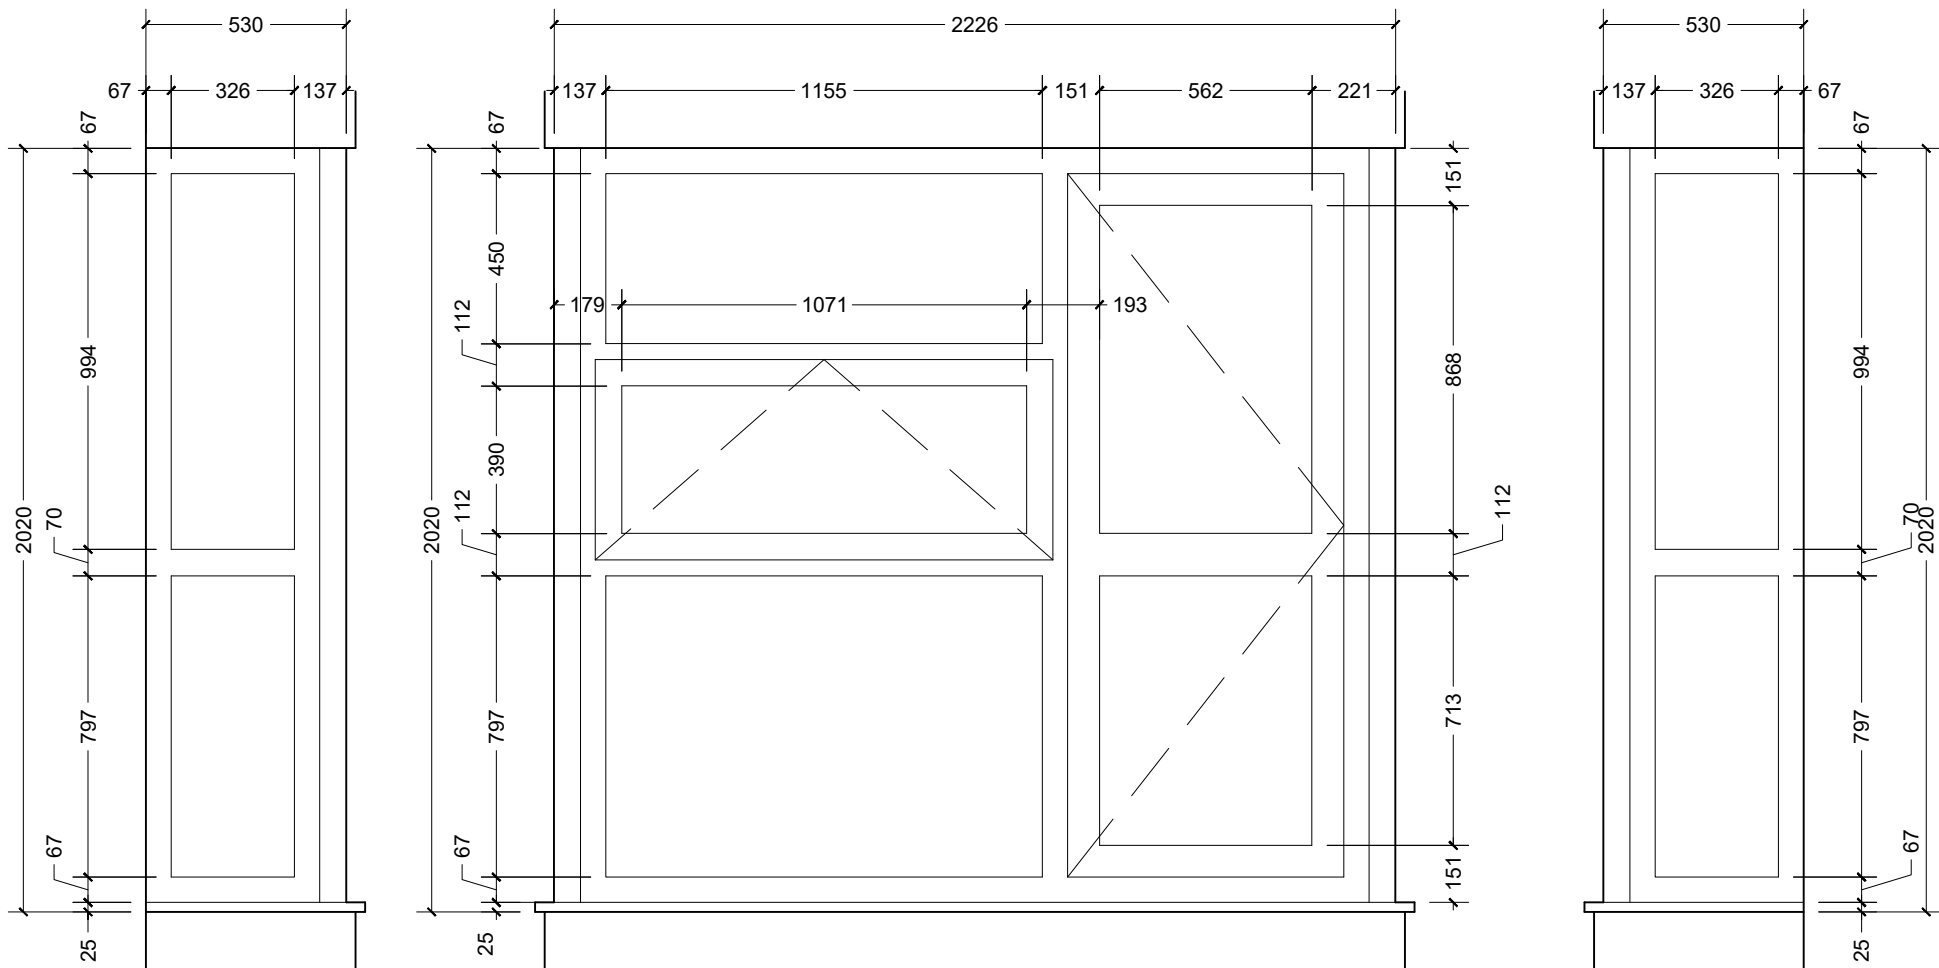

W4 - Lounge Bay

Rosewood effect uPVC frame
Rosewood effect uPVC sill
Double glazed

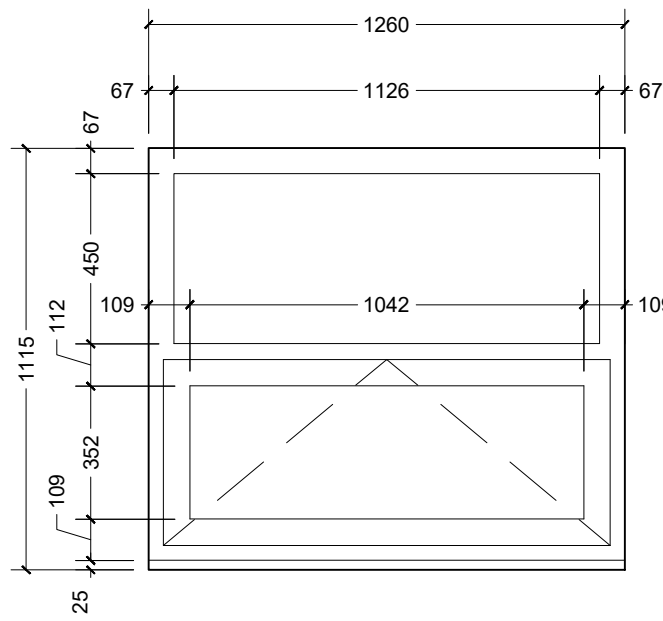

W5 - Kitchen

Rosewood effect uPVC frame
Rosewood effect uPVC sill
Double glazed



Rev:	Description:	Date:
HORIZON DESIGN ARCHITECTURAL TECHNOLOGY Horizon Design Limited 4 High View Worthing BN13 3DQ 01903 205868 www.horizon-design.co.uk		
Client: Ms Baker		
Project: Replacement Glazing: Flat 7 Barons Court Victoria Road Worthing West Sussex, BN11 1XT		
Drawing title: Detail Elevations / Photos		
Scale: 1:20 @ A1		
Date: 07.07.26	Drawn: KWF	
Drawing number: 3281-01	Revision: -	