


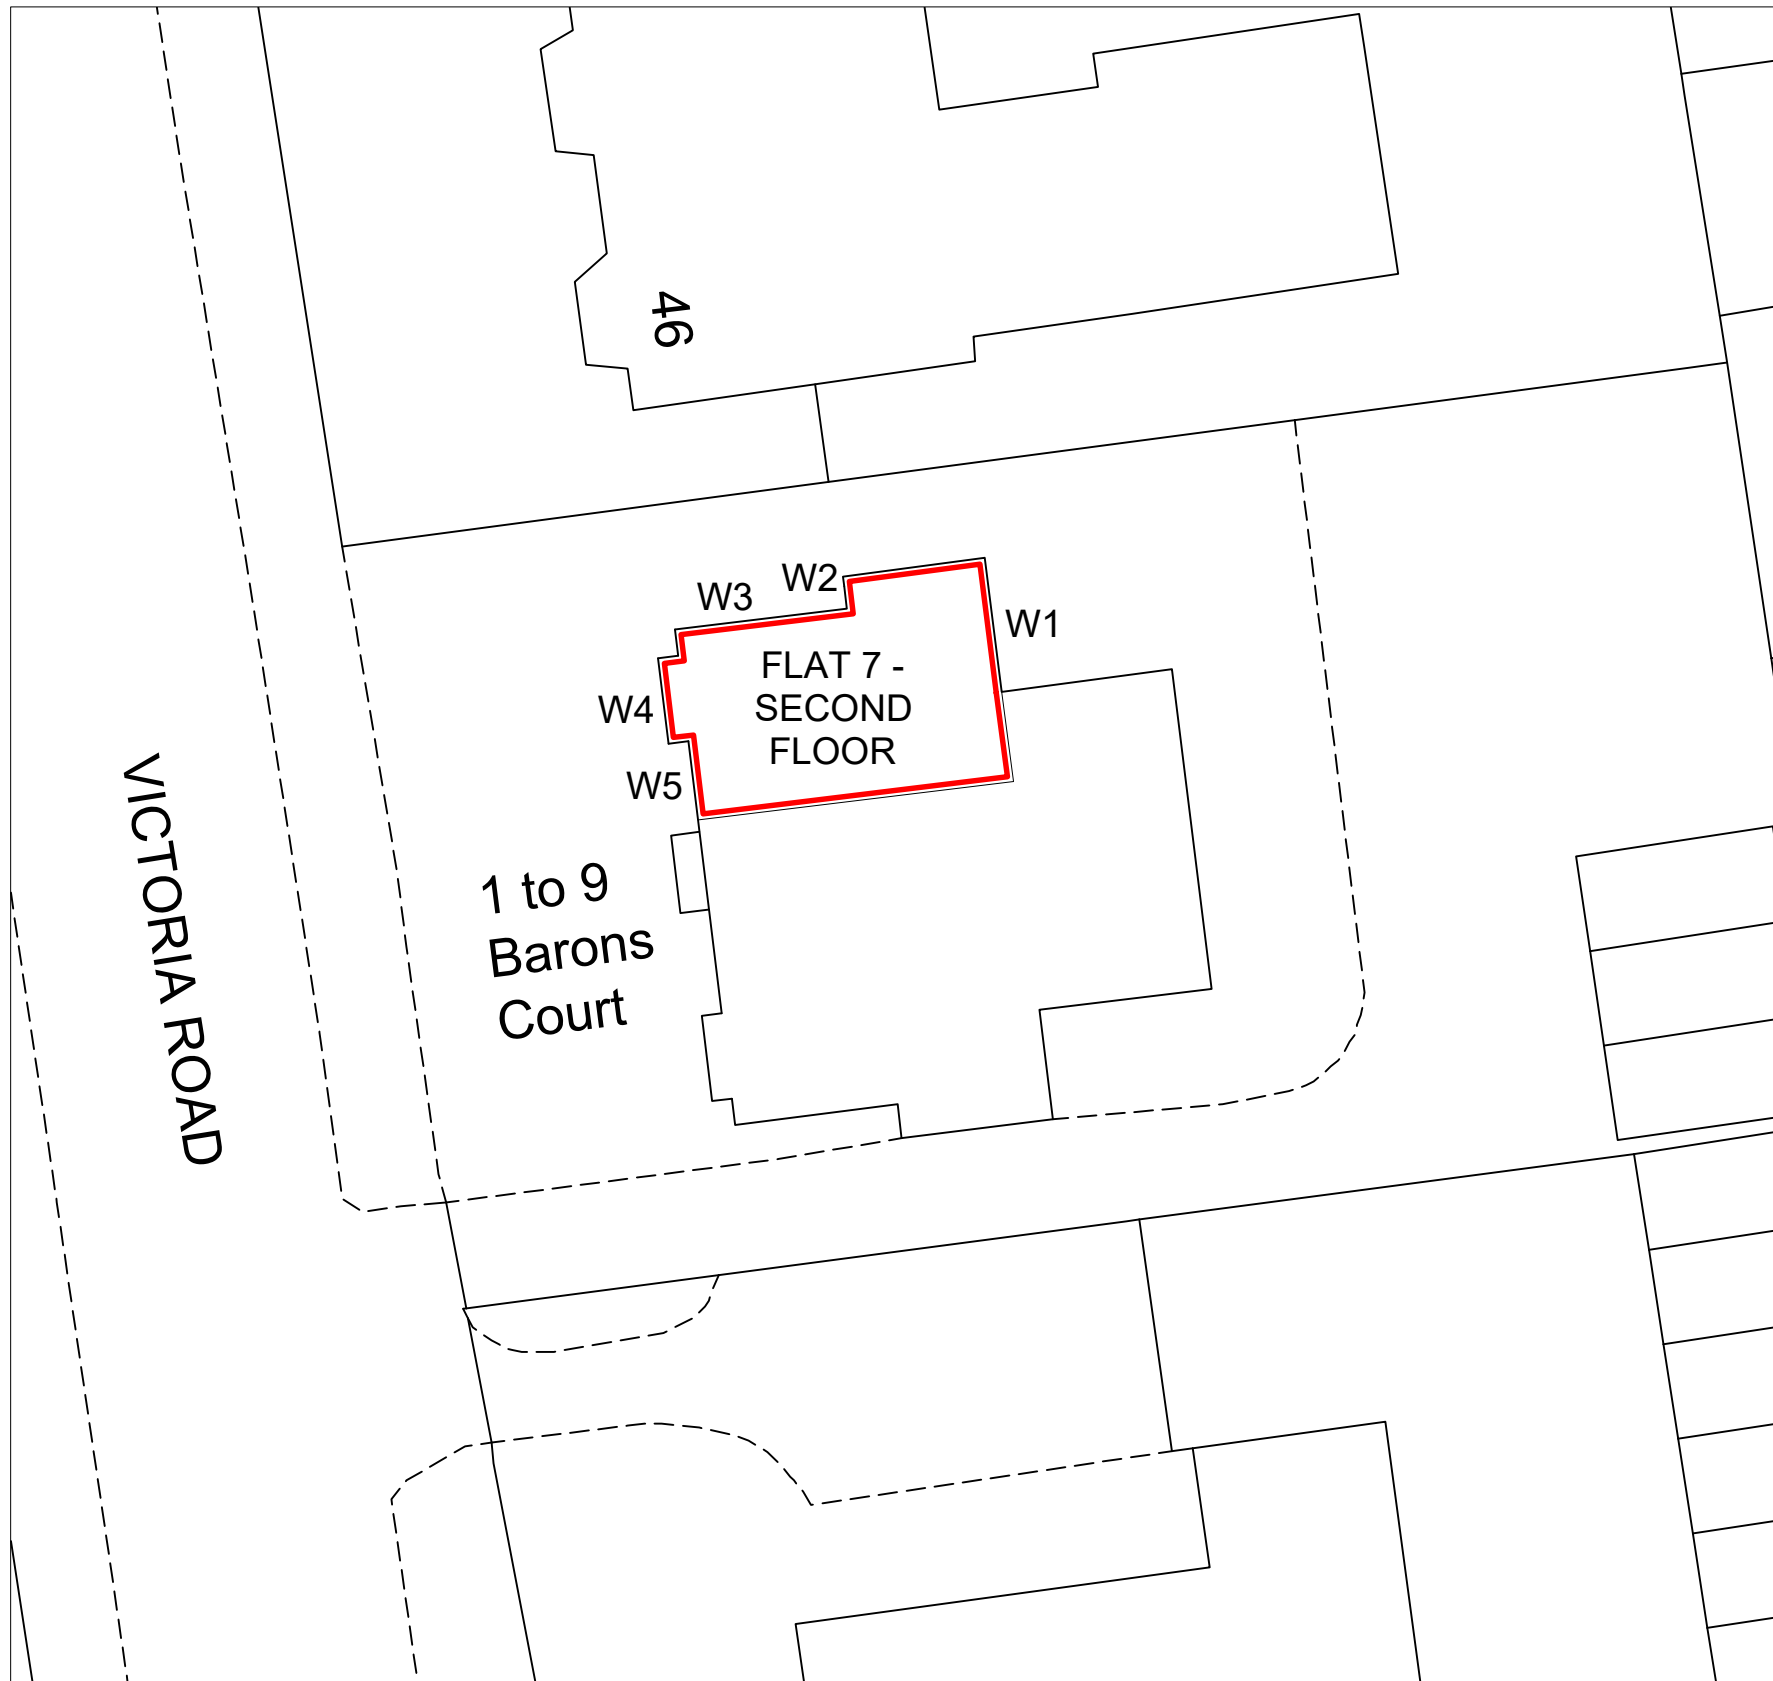
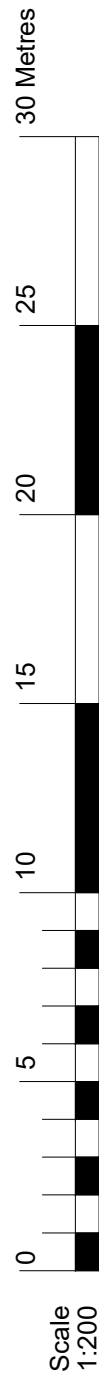


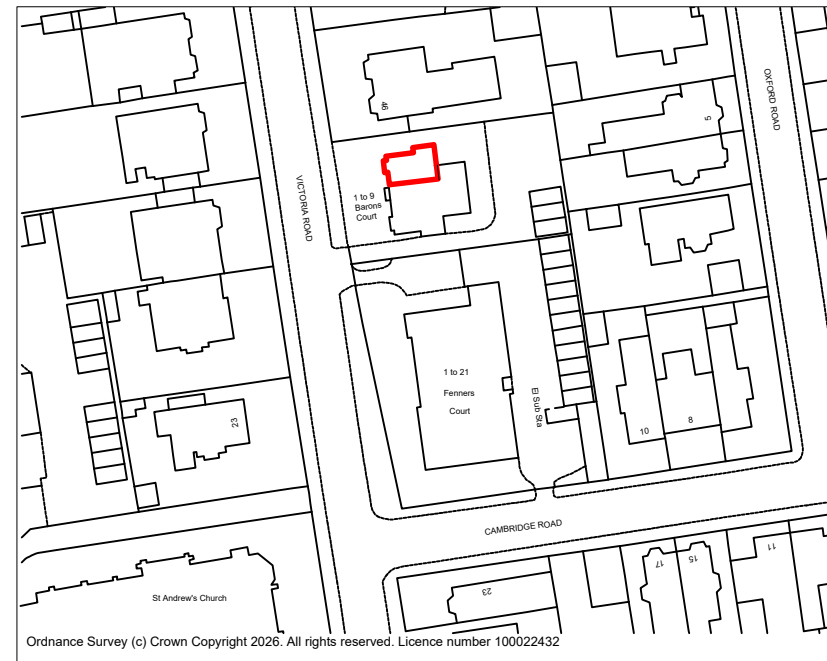

Block Plan
Scale 1:200

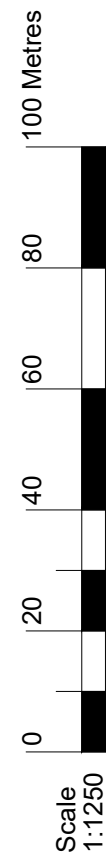

Location Plan
Scale 1:1250

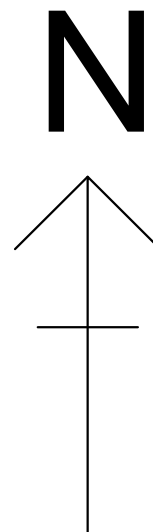

Rev.	Description:	Date:
HORIZON DESIGN ARCHITECTURAL TECHNOLOGY Horizon Design Limited 4 High View Worthing BN13 3DQ 01903 205868 info@horizon-design.co.uk www.horizon-design.co.uk		
Client: Ms Baker		
Project: Replacement Glazing to: Flat 7 Barons Court Victoria Road Worthing West Sussex, BN11 1XT		
Drawing title: Location & Block Plans.		
Scale: 1:200 / 1:1250 @ A3		
Date: 07.07.26	Drawn: KWF	
Drawing number: 3281-02	Revision: -	