
This drawing is not to be scaled. The architect is to be informed of any errors before work proceeds. The general contractor is responsible for checking all dimensions

Notes


AMENDMENT

ROPER & WOOLFORD
PLANNING CONSULTANTS
PLAN NO. 0541/17
DATE RECEIVED 08 JUN 2017

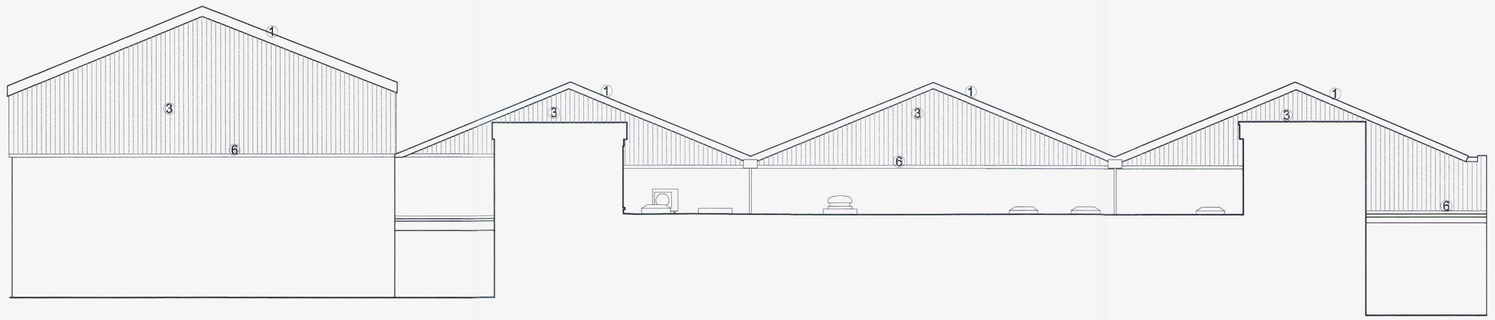


01 2171 Elevation M
Scale: 1:100

North Elevation (Building 3 roof)

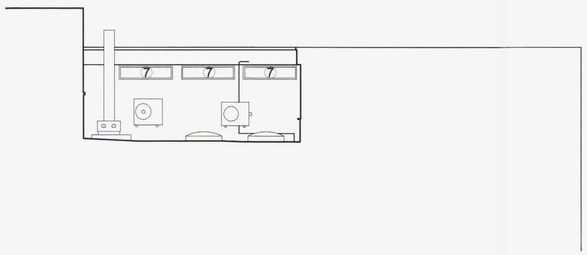

East Elevation (Building 3 roof)

02 2171 Elevation N
Scale: 1:100

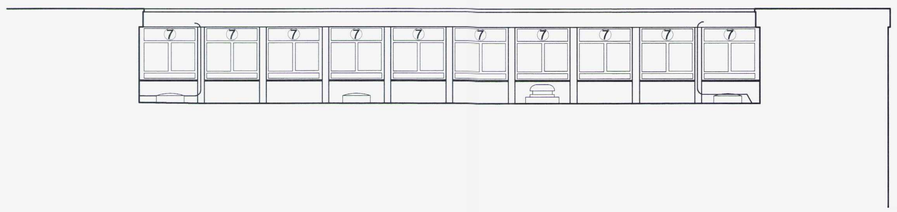

03 2171 Elevation P
Scale: 1:100

South Elevation (Building 3 roof)



West Elevation (Building 3 roof)

04 2171 Elevation Q
Scale: 1:100

1:100 SCALE BAR

0m 5m 10m 15m

Finishes Key

1. Fascia flashing to be Heritage Green RAL 7038 Leather.
2. TATA Steel Trisobuild Clear trapezoidal polycarbonate Roof/wall panel
3. TATA Steel Trisobuild Goosewing Grey RAL 7038 Trapezoidal cladding panel
4. Goosewing Grey RAL 7038 Door Trim/ flashing
5. Aluminium down pipe and hopper
6. Goosewing Grey RAL 7038 drip flashing
7. Replacement White UPVC windows and doors to match existing

Rev	Date + notes	Drwn	Chkd
2	08:06:2017 Vehicular gate and fence removed from side access road.	MB	DS
1	31:03:2017 Pedestrian gate removed	DS	DS
0	05:01:2017 First Issue	JB	DS

r h partnership architects
30 - 31 Foundry Street Brighton BN1 4AT
T 01273 645220 F 01273 645225
www.rhpartnership.co.uk
brighton@rhpartnership.co.uk

Project
Infinity Foods

AMENDMENT

Drawing
Proposed Elevations
Sheet 2

Job Ref	Dwg No	Revision
P0384	2171	2

Scale(s)	Size	Drwn	Chkd
1:100	A1	JB	DS

Status
Planning

File location: R:\Projects\P0350-P0399\P0384 Infinity Foods\BIM\01-WIP\Sheet_Files\P0384 2171 Proposed Elevations Sheet 2.dwg Last Plotted: 8/6/2017 2:17PM