AMENDMENT

ADUR & WORTHING PLANNING SERVICES	
PLAN	AWDM/ 0577/17
DATE ~~VALID~~	Rec'd: 08/06/17

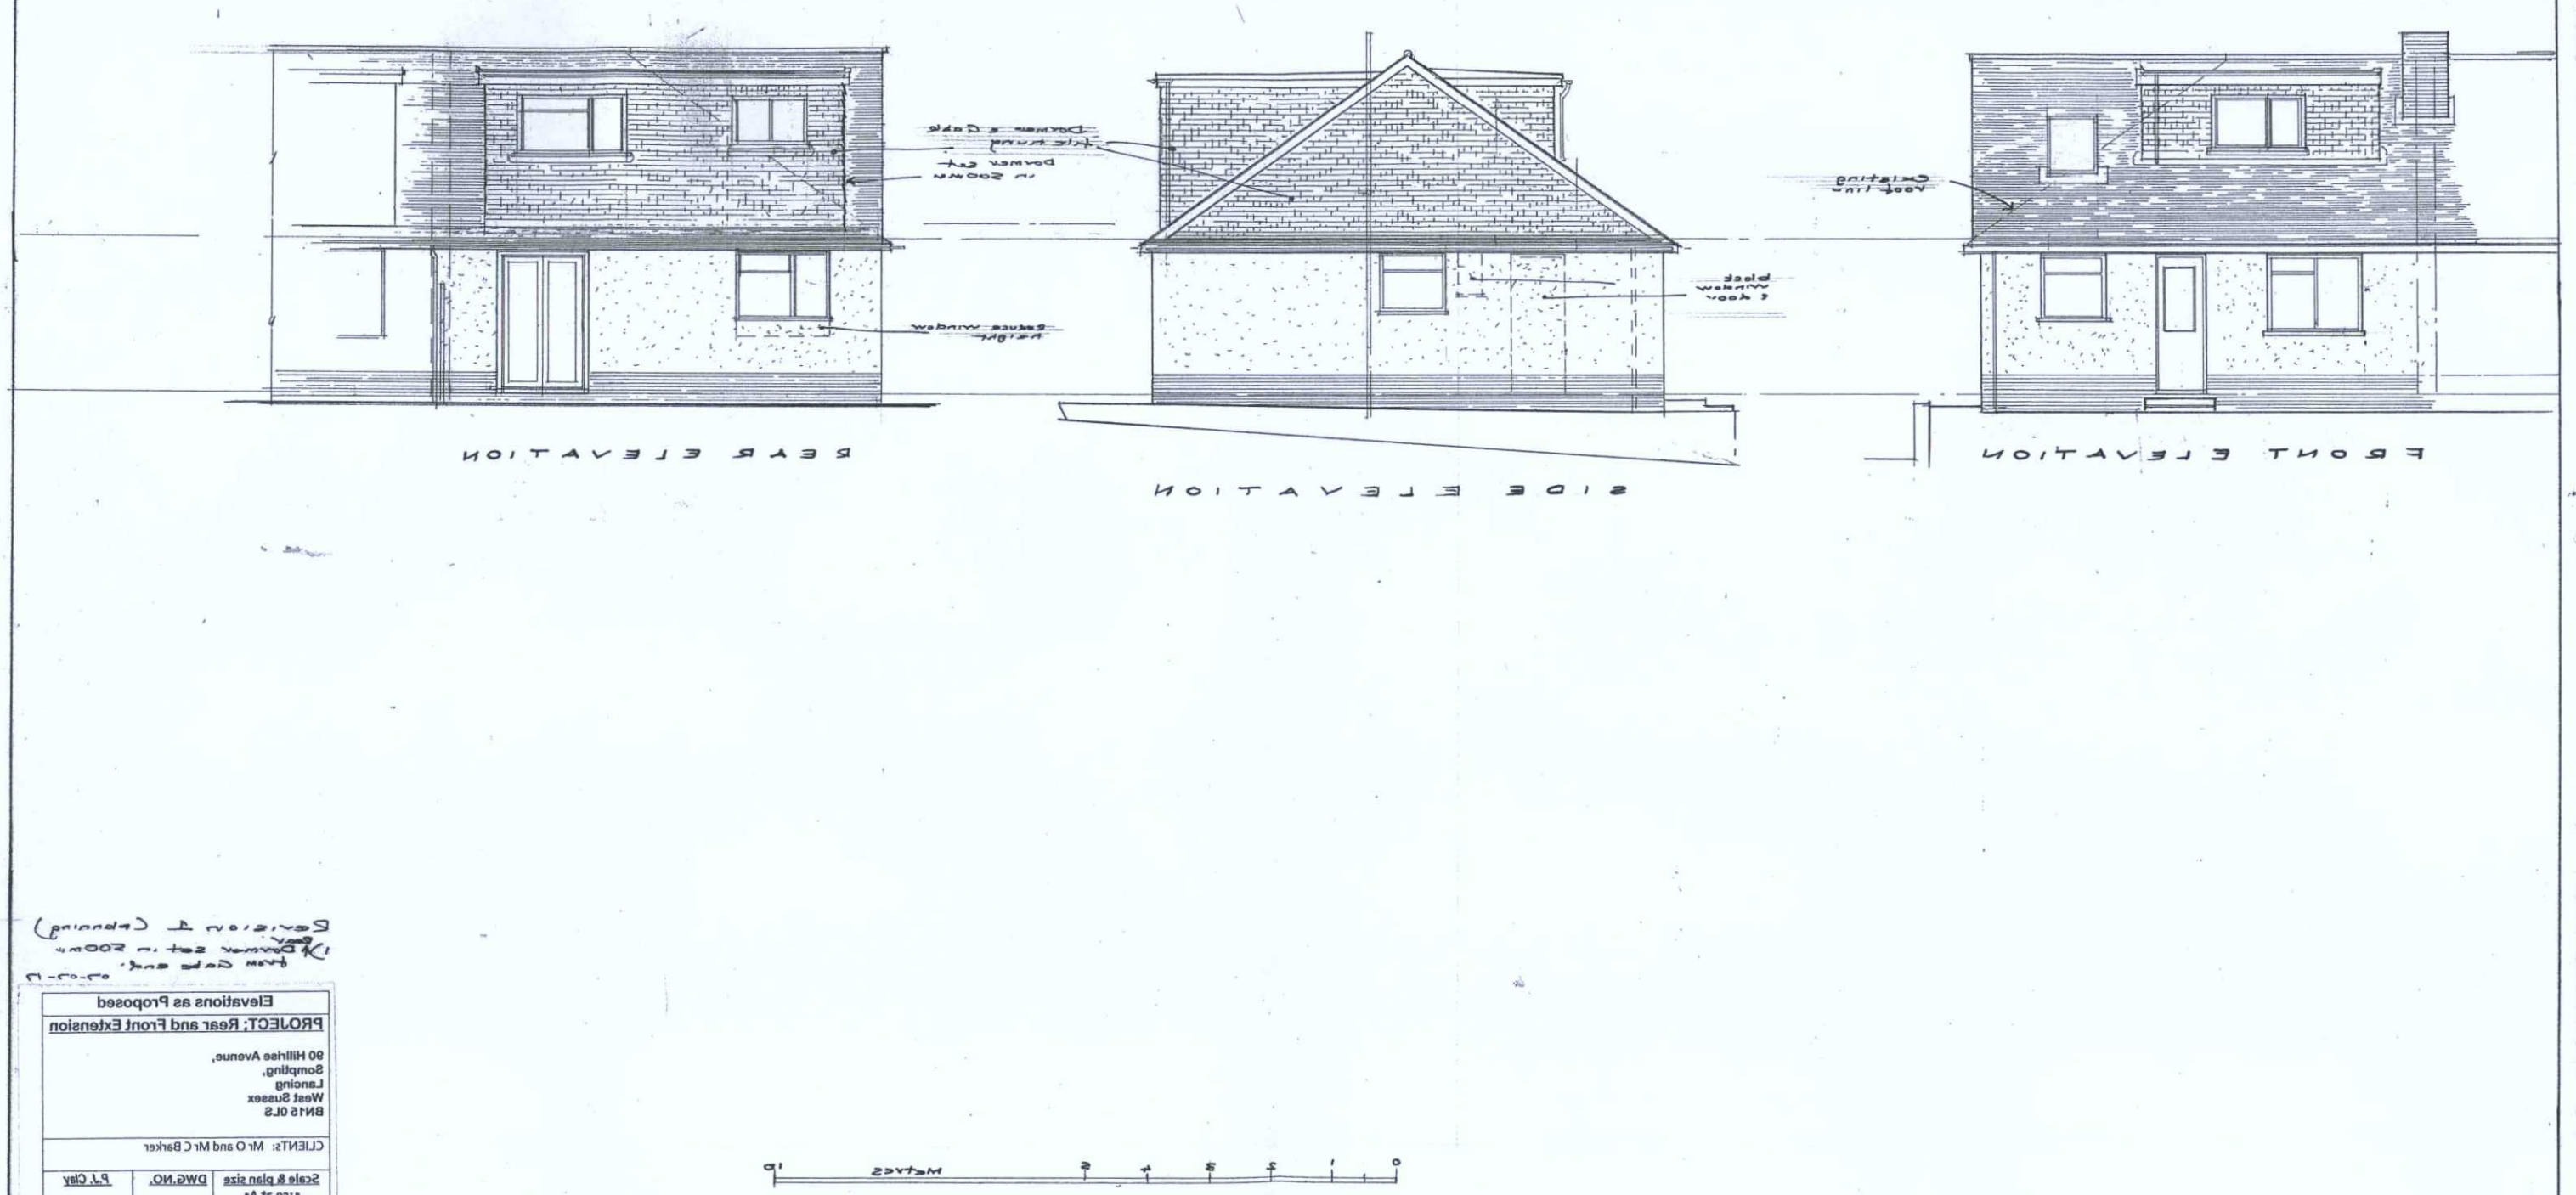

Revision 1 (planning)
Rear
1) Dormer set in 500mm from Gable end.
07-07-17

Elevations as Proposed

PROJECT: Rear and Front Extension

90 Hillrise Avenue,
Sompting,
Lancing
West Sussex
BN15 0LS

CLIENTS: Mr O and Mr C Barker

Scale & plan size	DWG.NO.	P.J. Clay
1:50 at A1 1:100 @ A3	2224/2 Rev. 07/07/17	April 2017

PHILIP J CLAY
ARCHITECTURAL DESIGN
TELEPHONE -01903 815889
E-Mail philipclay@sky.com
web site: www.philclay.co.uk