Vehicle Access 206 BN42 4TR, Layout

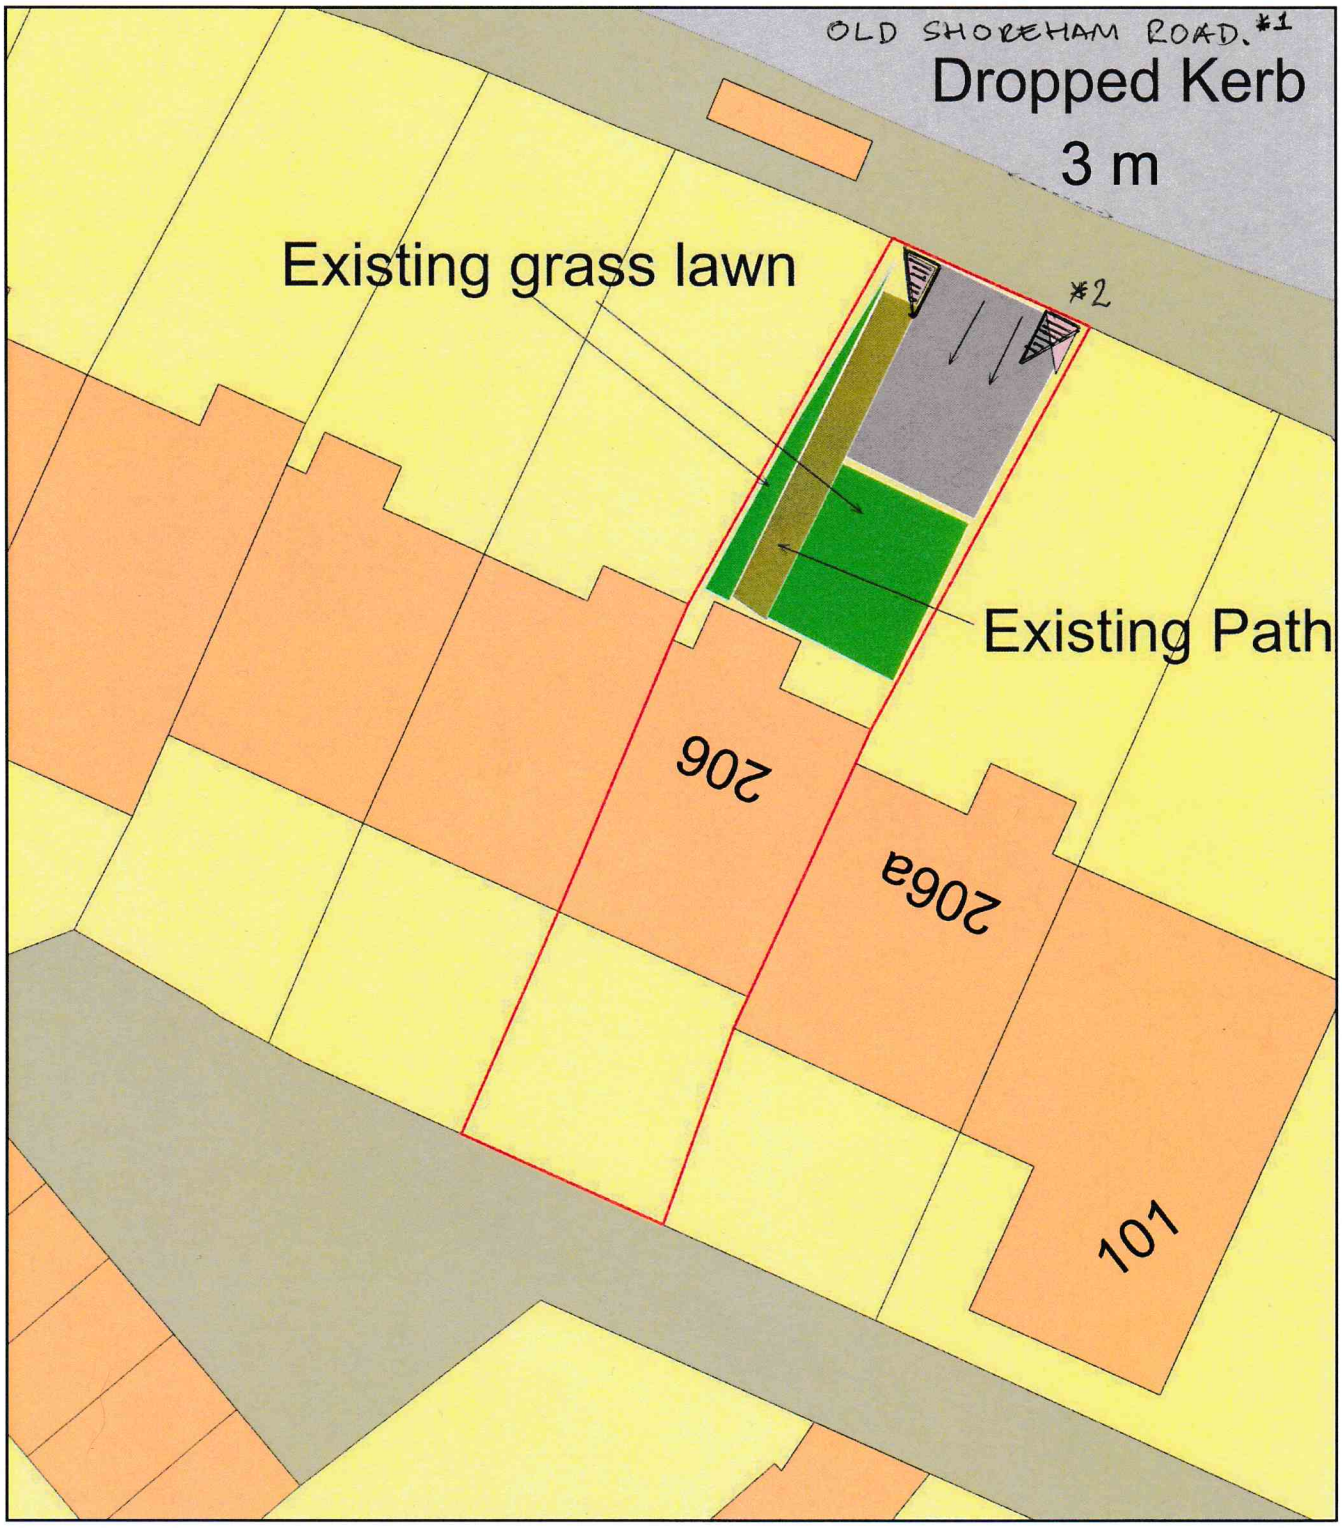

0 10
Metres

N

ReQuestaPlan

Plan Produced for: Jason Richardson

Date Produced: 09 Mar 2021

Plan Reference Number: TQRQM21068112640085.REV_01

Scale: 1:200 @ A4

Revision changes:
*1 Road Name.
*2 Visibility Splays - 1-5m x 1M

© Crown copyright and database rights 2019 OS 100042766