NOTES:

Copyright : the copyright of this drawing is vested in Studio BAM! It shall not be used without permission by anyone for any purpose. Do not scale drawings - use figured dimensions only. All dimensions to be verified and checked on site. Read the drawing in conjunction with all related drawings and specifications. Notify architect immediately of any discrepancy found therein.


DRAWING NOTES:

1 Site plan
Scale: 1:1250



0 50 70 90 110 130 M

2 Block plan
Scale: 1:500

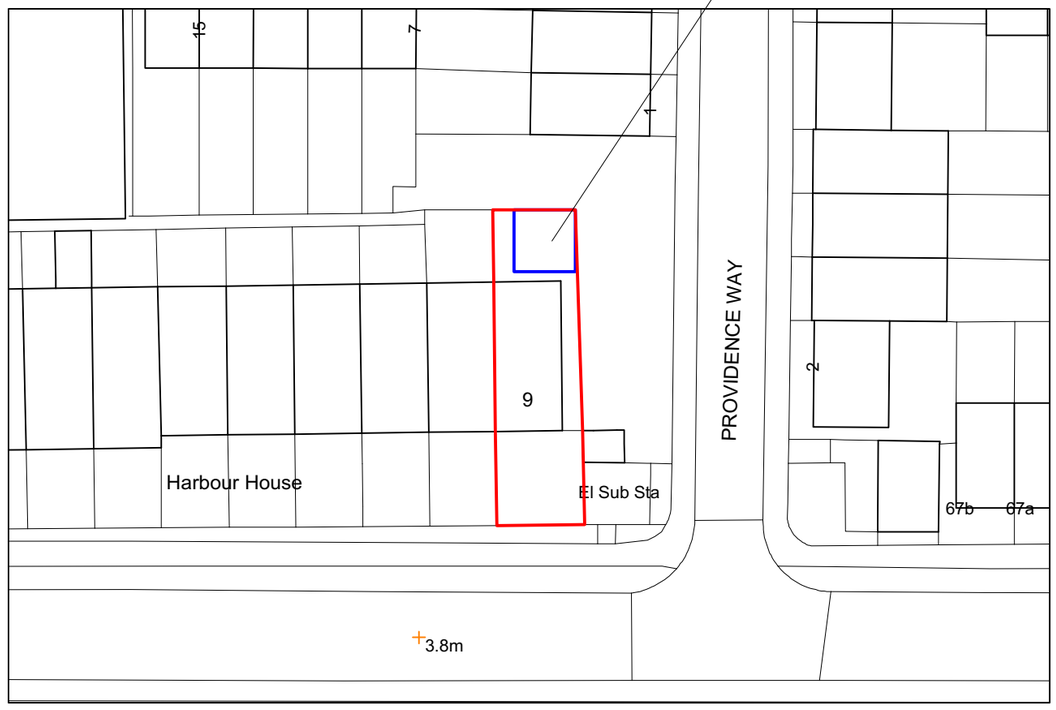

0 25 35 45 55 65 M

Studio BAM!
43 Stuart Road
London
SE15 3BE
www.studio-BAM.com
info@studio-BAM.com
BAM!

REV.	DATE	DESCRIPTION		
CLIENT	Charlotte + John		PROJECT NO.	-
PROJECT	Harbour House - Garage		SCALE	See Label
ADDRESS	9 Harbour House		POSTCODE	BN43 3HZ
STATUS	Permitted Development Application			
DRAWING	SITE/BLOCK PLAN		DRG. NO.	001
			REVISION	