
NOTES:

Copyright : the copyright of this drawing is vested in Studio BAM! It shall not be used without permission by anyone for any purpose. Do not scale drawings - use figured dimensions only. All dimensions to be verified and checked on site. Read the drawing in conjunction with all related drawings and specifications. Notify architect immediately of any discrepancy found therein.


DRAWING NOTES:

1 Proposed roof plan
Scale: 1:100

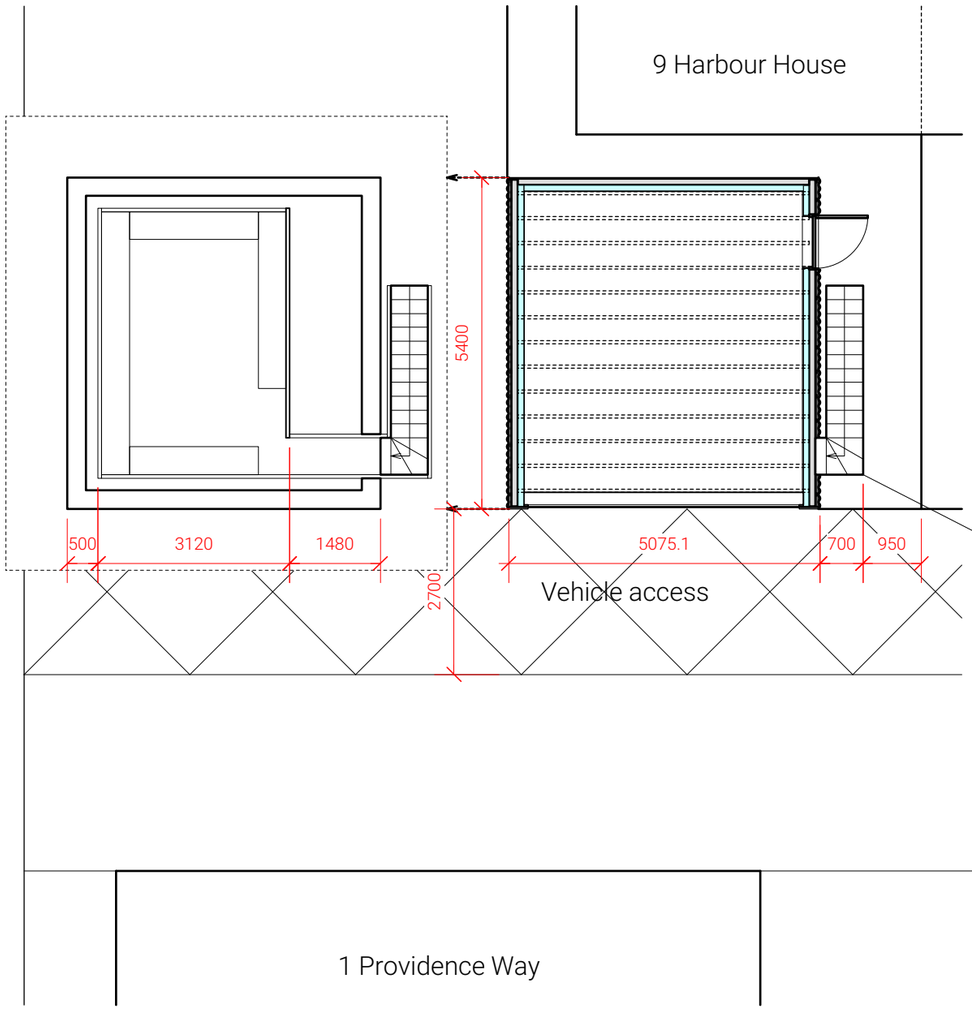

2 Proposed plan
Scale: 1:100

3 Proposed sections
Scale: 1:100

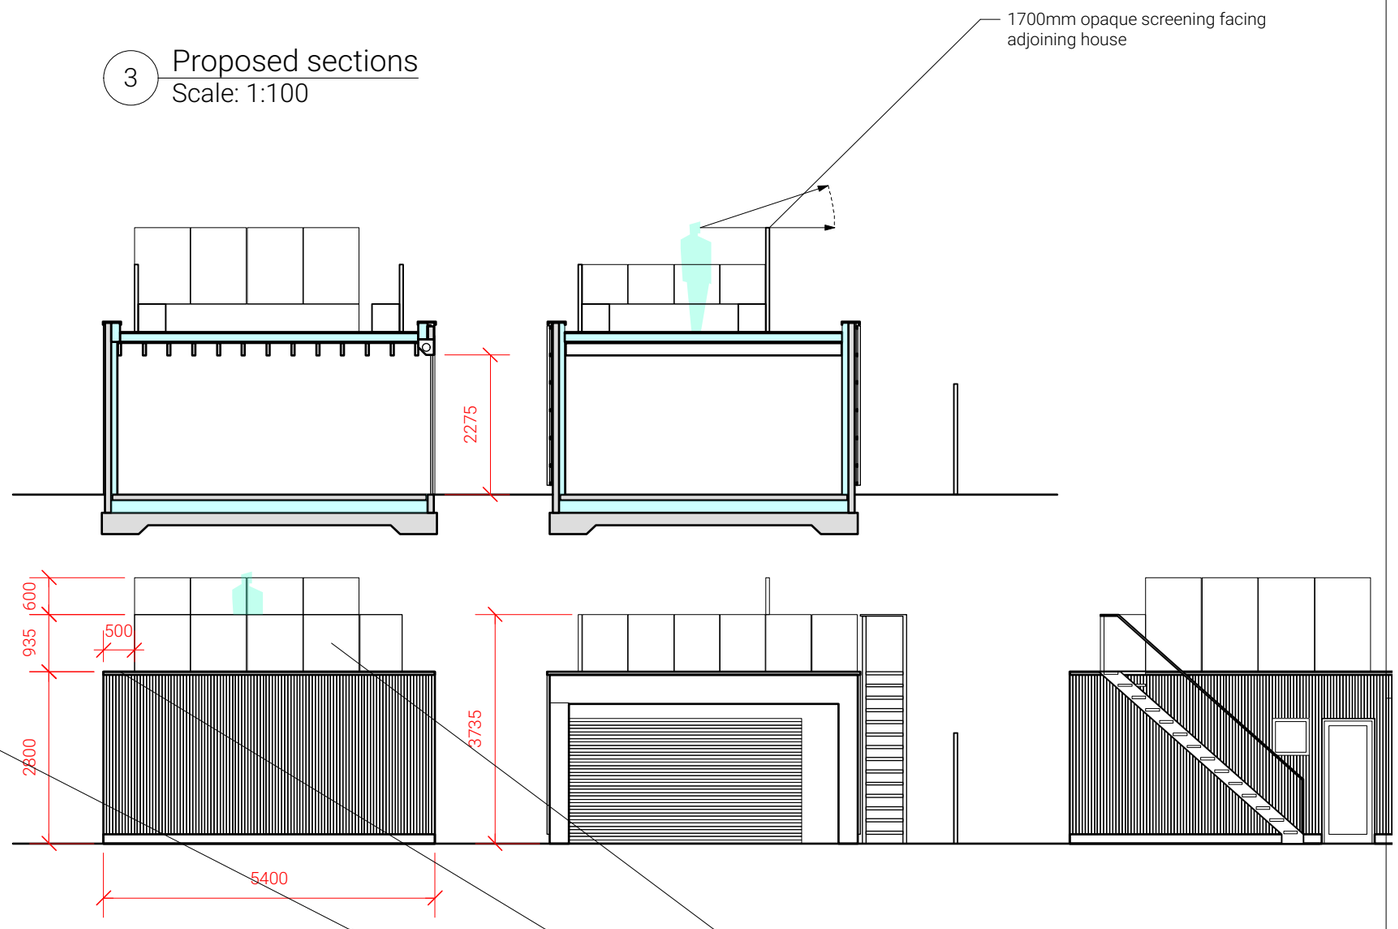



4 Proposed elevations
Scale: 1:100

Frosted glass balustrade - 1100mm from FFL to open side - 1700mm from FFL towards neighbour

Parapet wall surround

Galvanised steel fire-escape type staircase

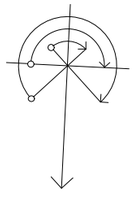

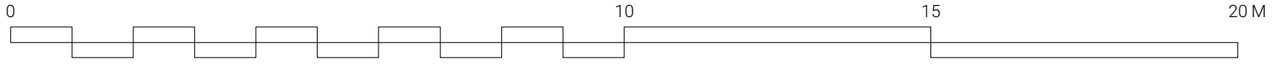

Studio BAM!
43 Stuart Road
London
SE15 3BE
www.studio-BAM.com
info@studio-BAM.com

BAM!

REV.	DATE	DESCRIPTION		
CLIENT	Charlotte + John		PROJECT NO.	-
PROJECT	Harbour House - Garage		SCALE	1:100@A3
ADDRESS	9 Harbour House		POSTCODE	BN43 3HZ
STATUS	Permitted Development Application			
DRAWING	PROPOSED PLAN/ SECTIONS/ ELEVATION		DRG. NO.	100
			REVISION	B