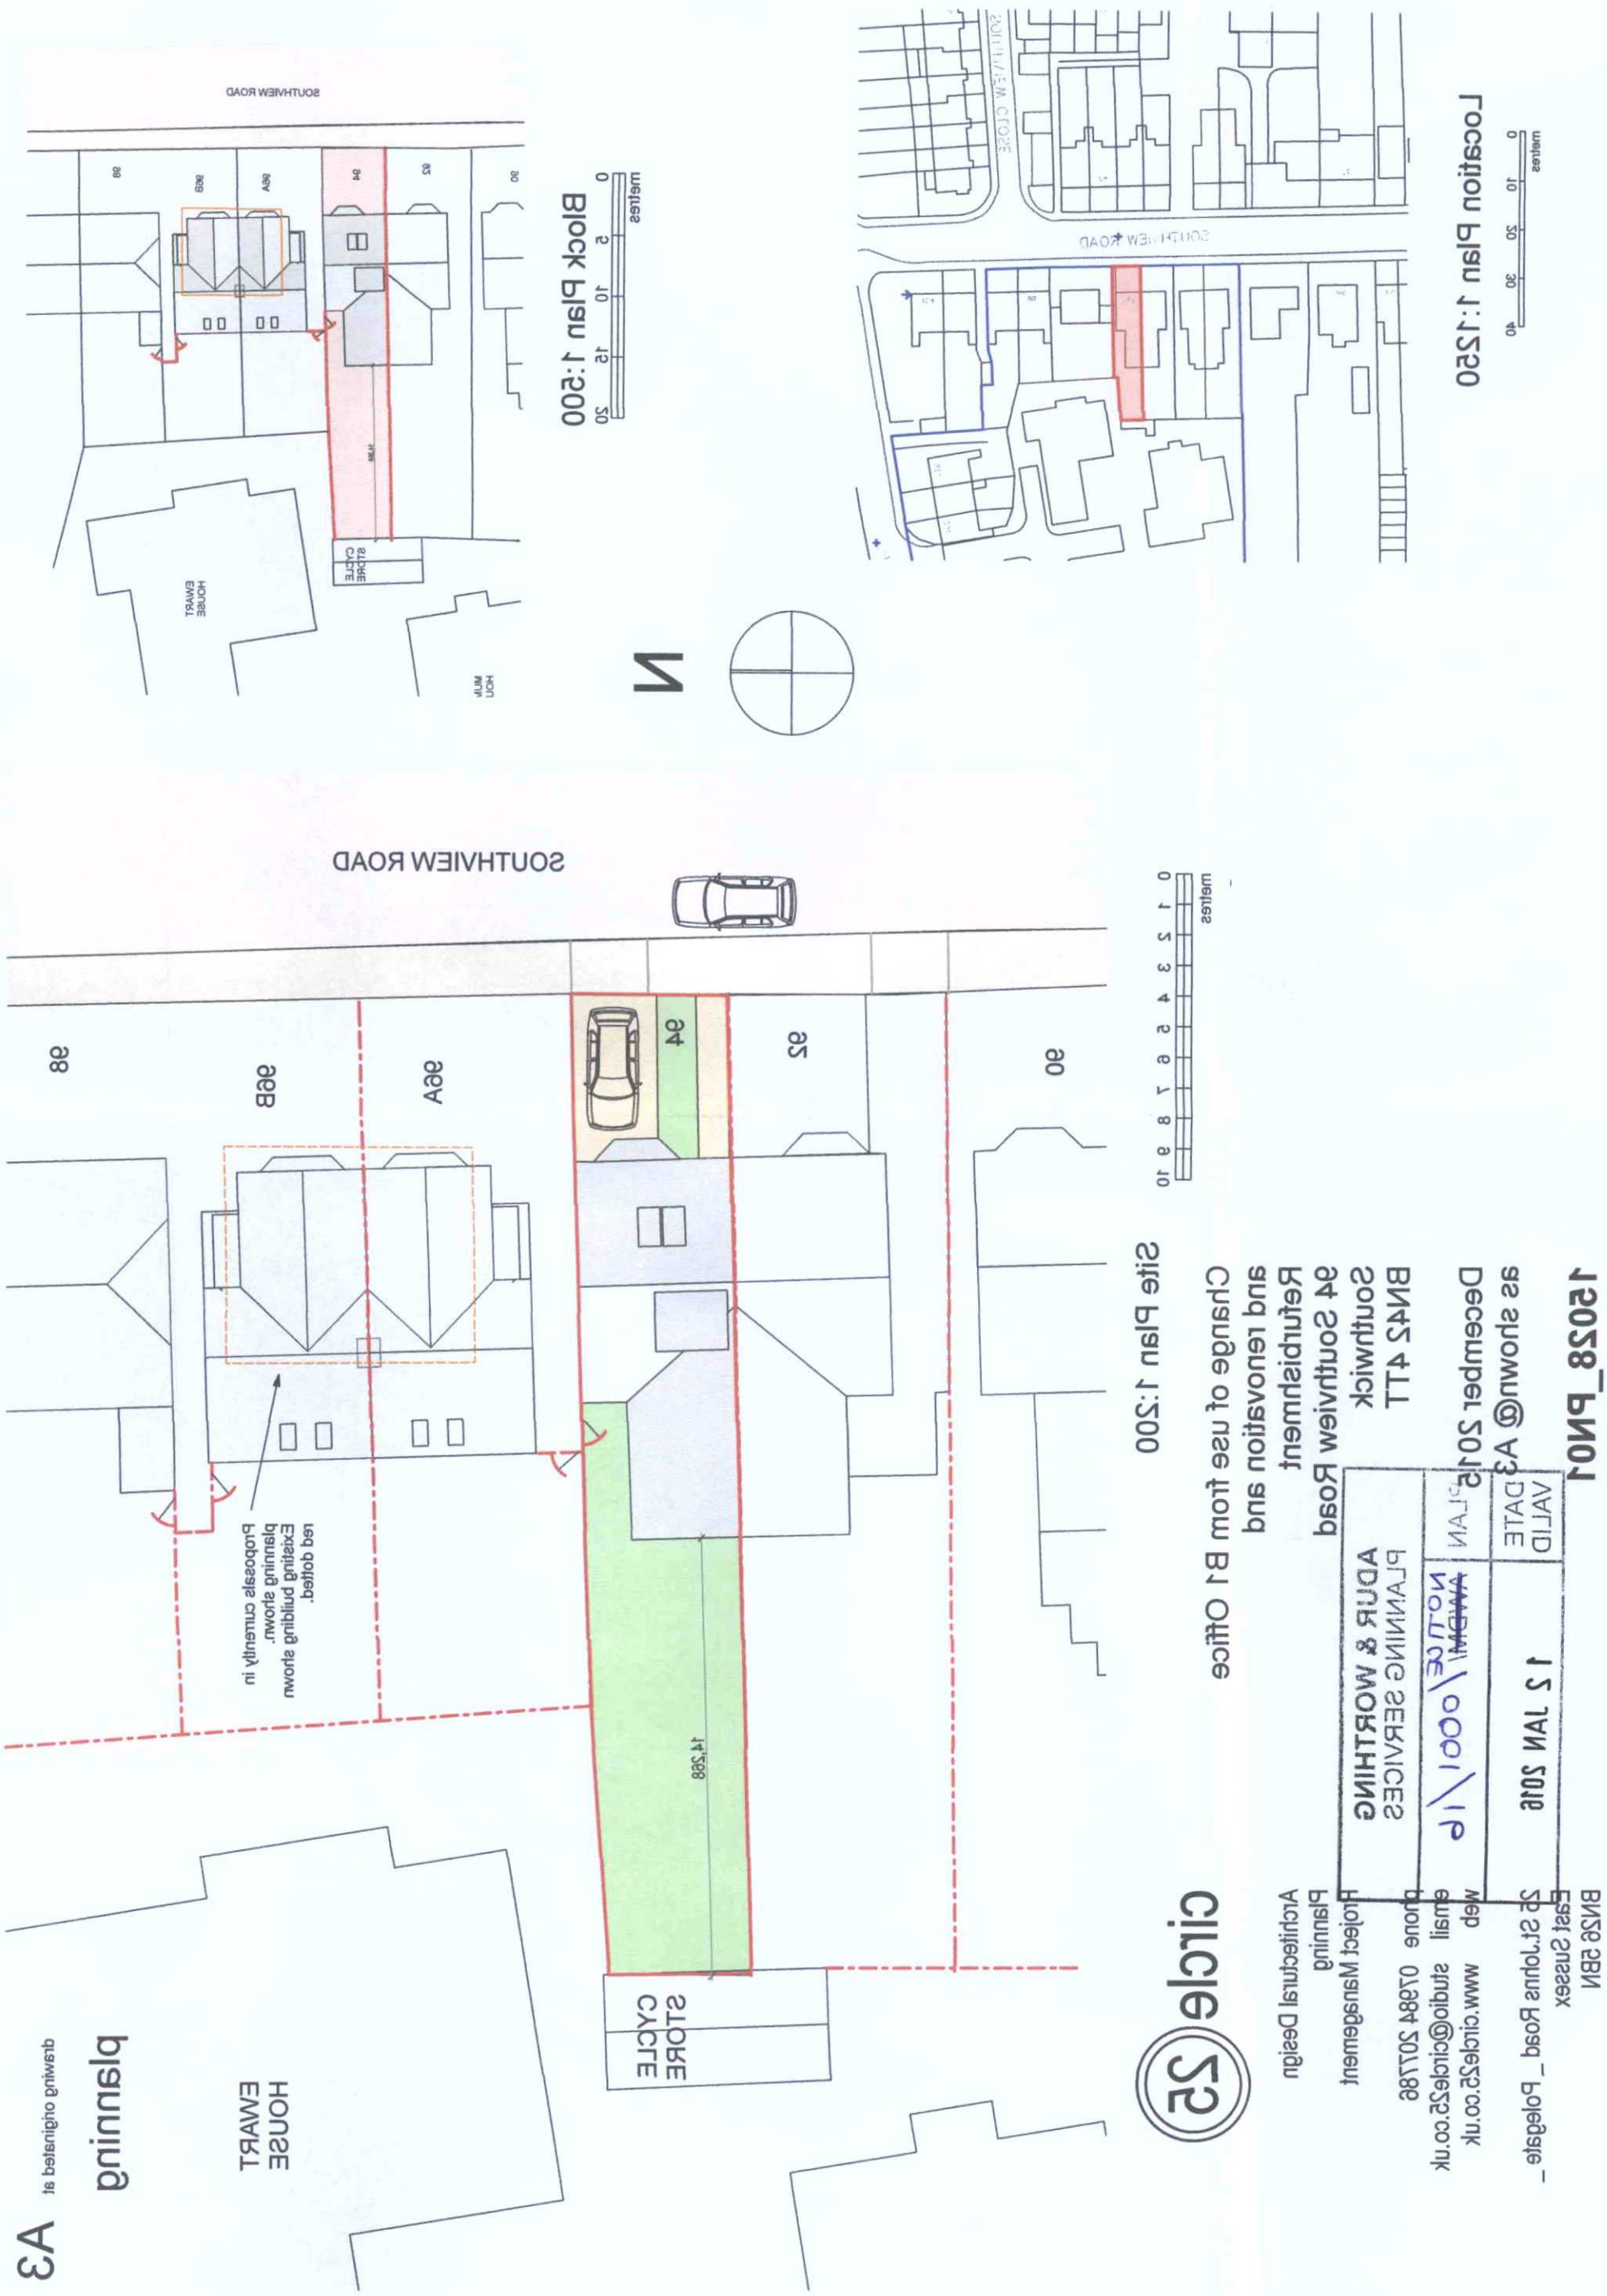

A3
planning
drawing originated at
EWART HOUSE
SOUTHVIEW ROAD
STORE CYCLE
14.268
Proposals currently in planning shown. Existing building shown red dotted.
Site Plan 1:200
Change of use from B1 Office and renovation and Refurbishment
94 Southview Road
Southwick
BN42 4TT
December 2015
as shown@ A3
15028_PN01
circle 25
Architectural Design
Planning
Project Management
phone 07984 207786
email studio@circle25.co.uk
web www.circle25.co.uk
25 St.Johns Road _ Polegate _
East Sussex
BN26 5BN
ADUR & WORTHING
PLANNING SERVICES
AWDM/
NOTICE
P/1000/16
PLAN
DATE
VALID
12 JAN 2016
Location Plan 1:1250
metres
0 10 20 30 40
Block Plan 1:500
metres
0 5 10 15 20
N