

SIDE SOUTH ELEVATION

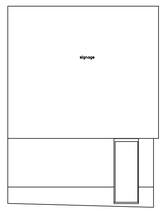

SIDE NORTH ELEVATION



FRONT EAST ELEVATION

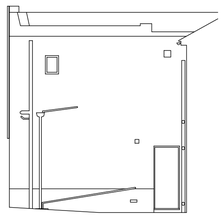

REAR WEST ELEVATION

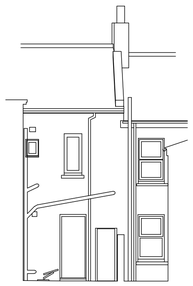

NORTH ELEVATION

PROPOSED ELEVATIONS

Scale 1:100

5m 10m

Scale Bar – 1:100

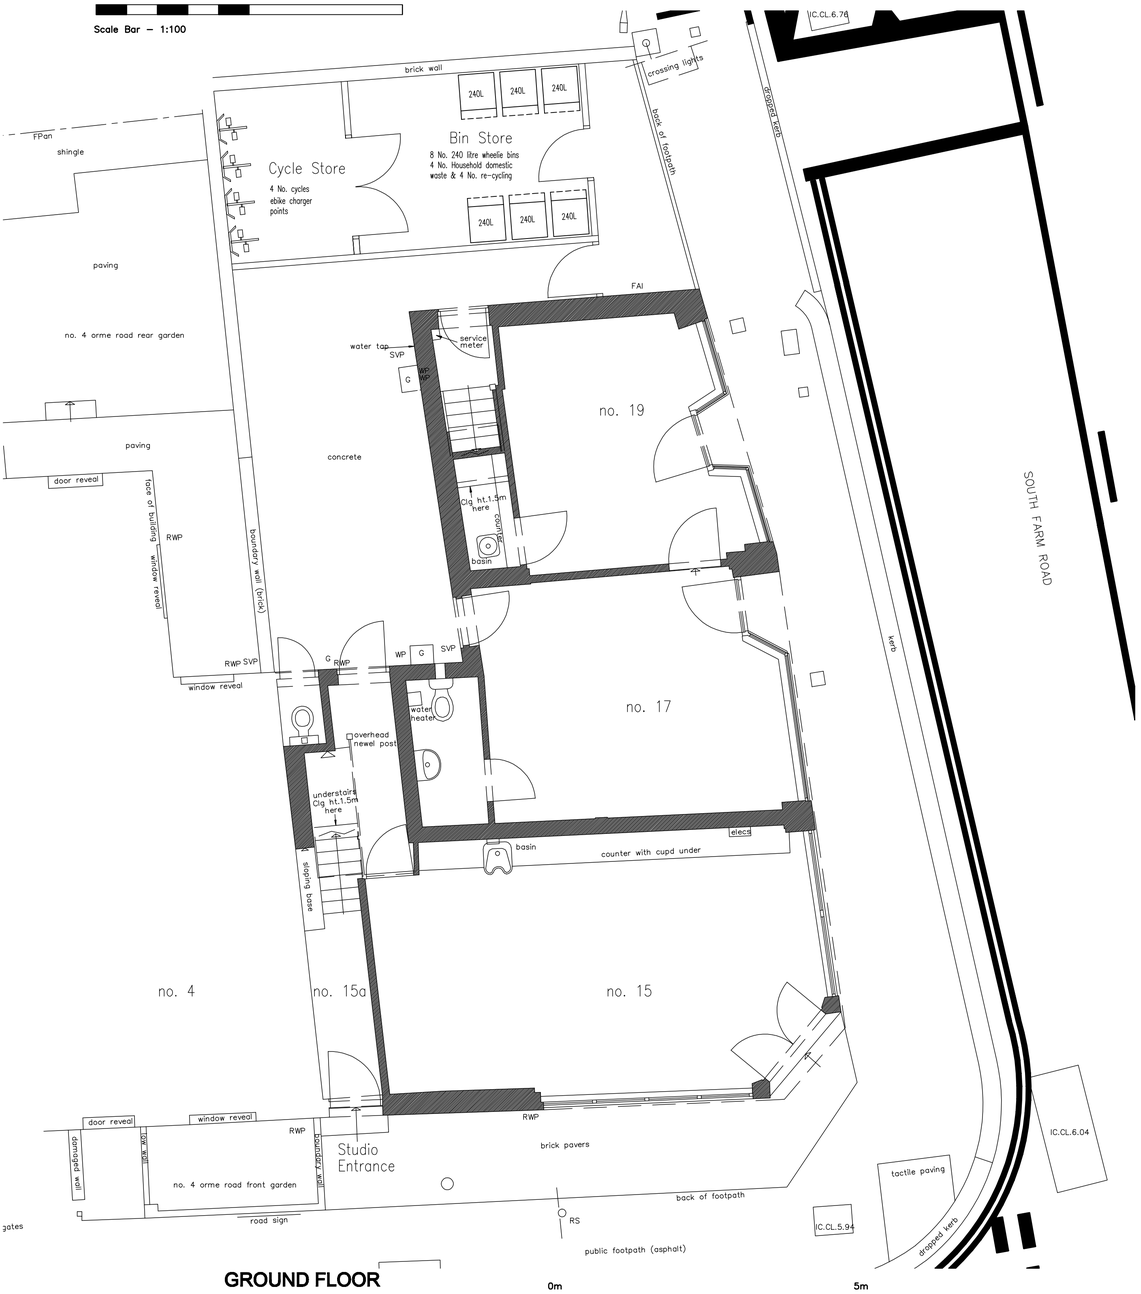

GROUND FLOOR
PROPOSED FLOOR PLANS

Scale 1:50

0m 5m 10m

Scale Bar – 1:50

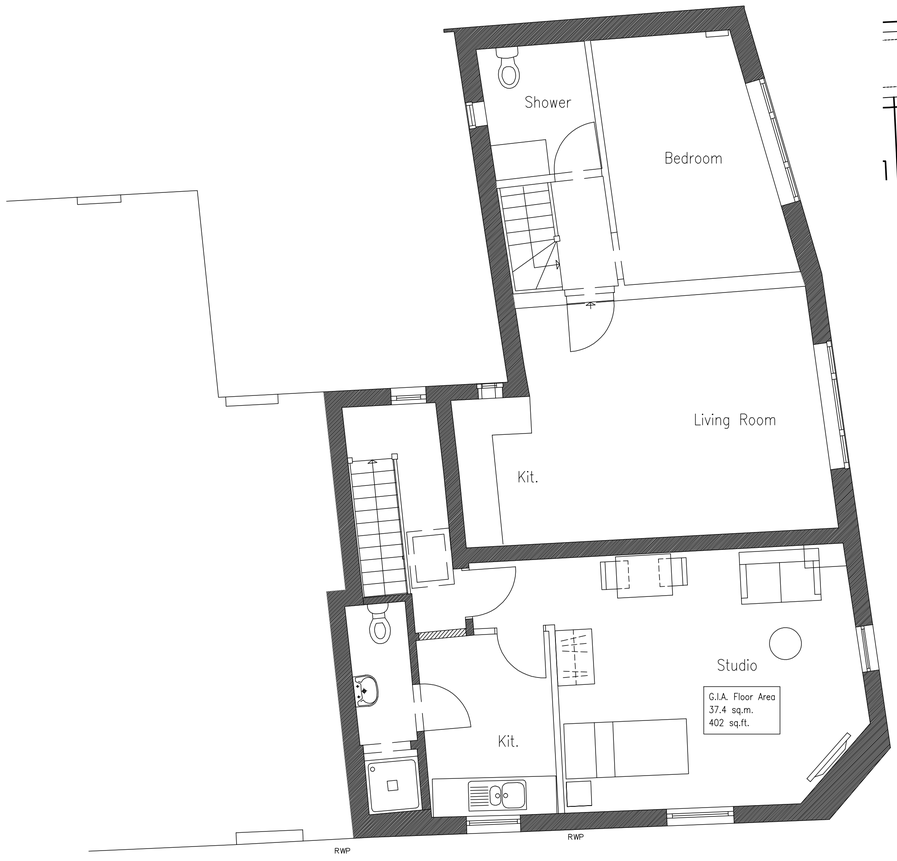

FIRST FLOOR



BLOCK PLAN

Scale 1:500

0m 10m 20m 30m 40m 50m

Scale Bar – 1:500

Information supplied based on Promap. All dimensions and distances subject to an accurate site survey being undertaken.

No dimensions to be scaled from drawing except for planning purposes.

The contractor should check all dimensions on site.

It is the contractors responsibility to ensure compliance with Building Regulations.

C.D.M. Regs. 2015. The Client is advised of his responsibilities to appoint a Planning Supervisor under these Regs. All works to comply with the C.D.M. Regs. 2015.

The Party Wall Act. 1996 The property owner is advised of the requirements of the Act, & the requirement to serve a Party Wall Notice on any adjoining owners as required under the act.

REVISIONS:

A. 08.07.25 Cycle and bin store added.
B. 09.07.25 Red and blue lines added to block plan.
C. 22.09.25 Internal layout amended to first floor flat.

ADCS
Architectural Design
Computer Services

30 Foxley Lane
Worthing
West Sussex
BN13 3AD
Tel: 01903 260701
E-mail:
adcs@sky.com

Client
PRISTWOOD LIMITED

Project
PROPOSED NEW DEVELOPMENT
15A SOUTH FARM ROAD
WORTHING
WEST SUSSEX BN14 7AB

Drawing
PROPOSED FLOOR PLANS & ELEVATIONS

Scale	Date	Drawn
1:50 & 1:100 @ A1	04.03.25	TP

Drawing No.	Revision
1635/P02	C