



LLOYDS BANK

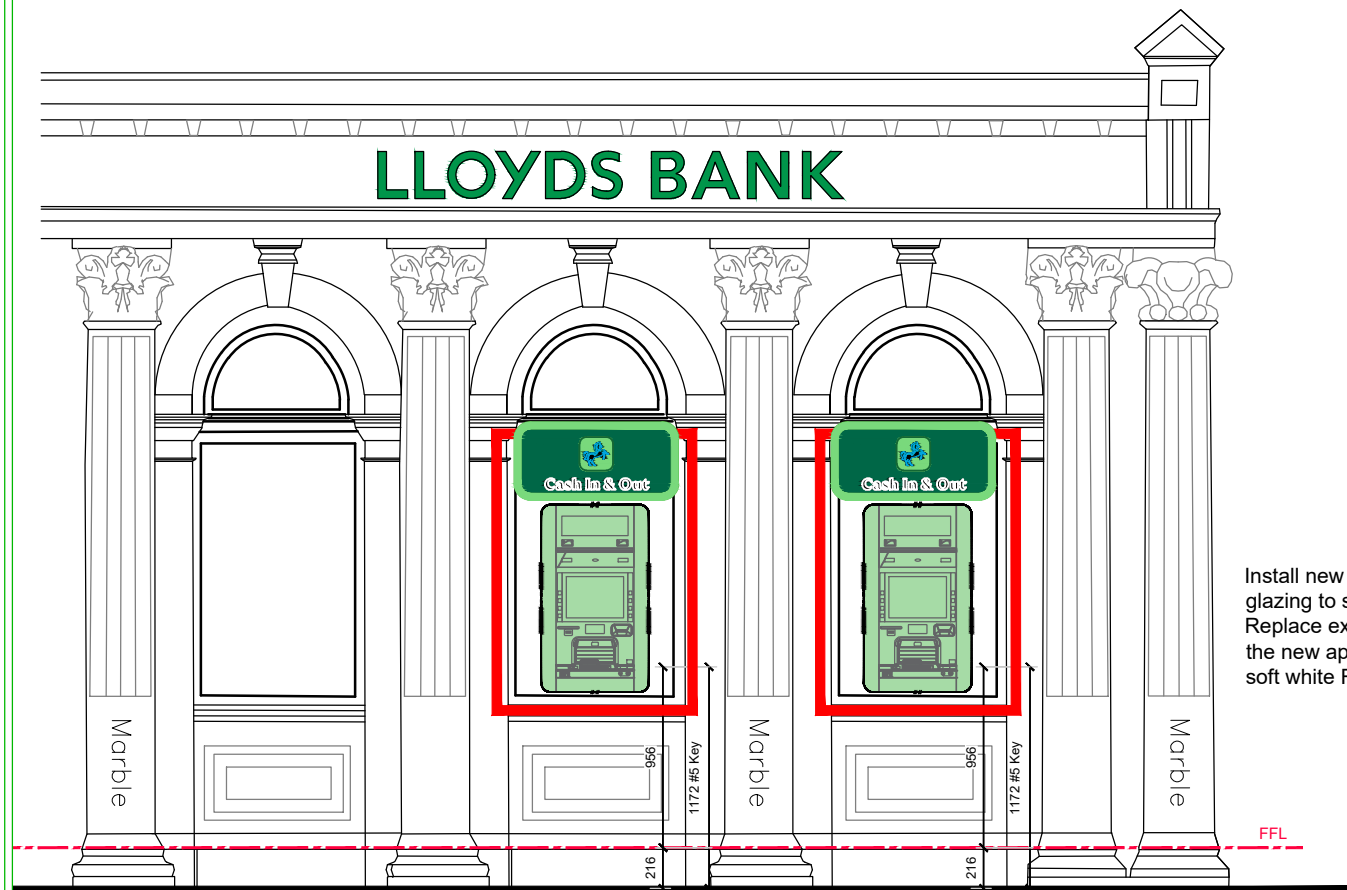


Install new DB250 MFD replace centre glazing to suit new aperture requirements. Replace external cement board panel to suit the new aperture requirements, finishes in soft white RAL9010

PROPOSED MFD's DN250 (Non Standard Heights)
SCALE 1:20

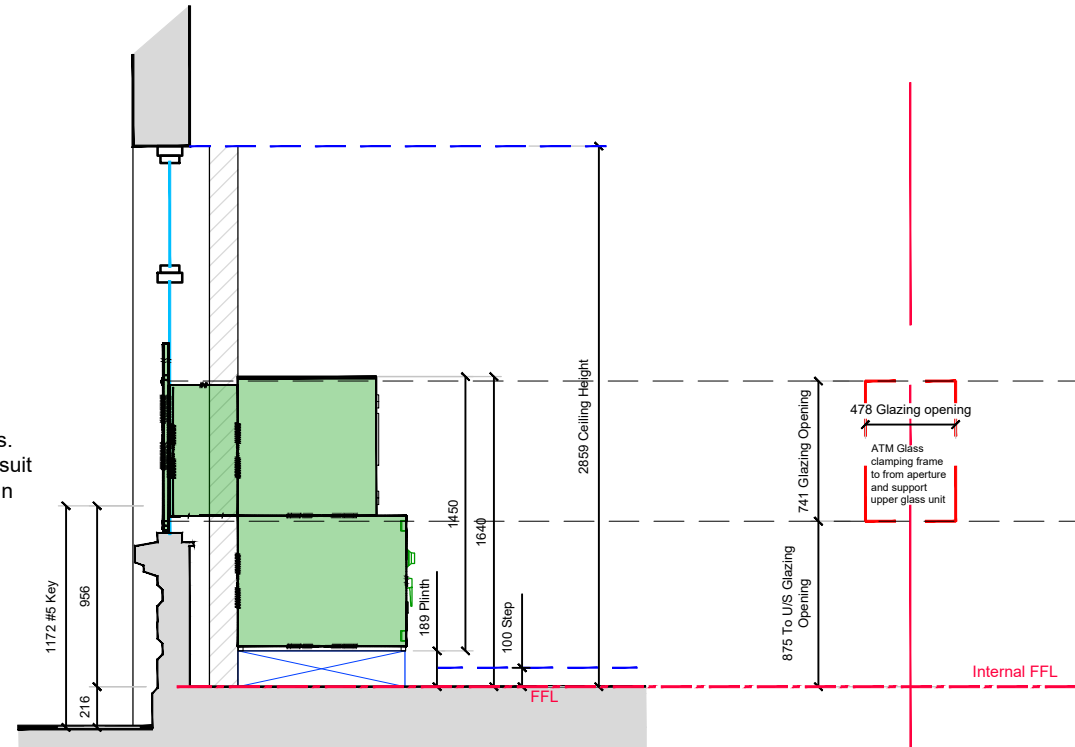


PROPOSED MFD's DN250 SECTION
SCALE 1:20

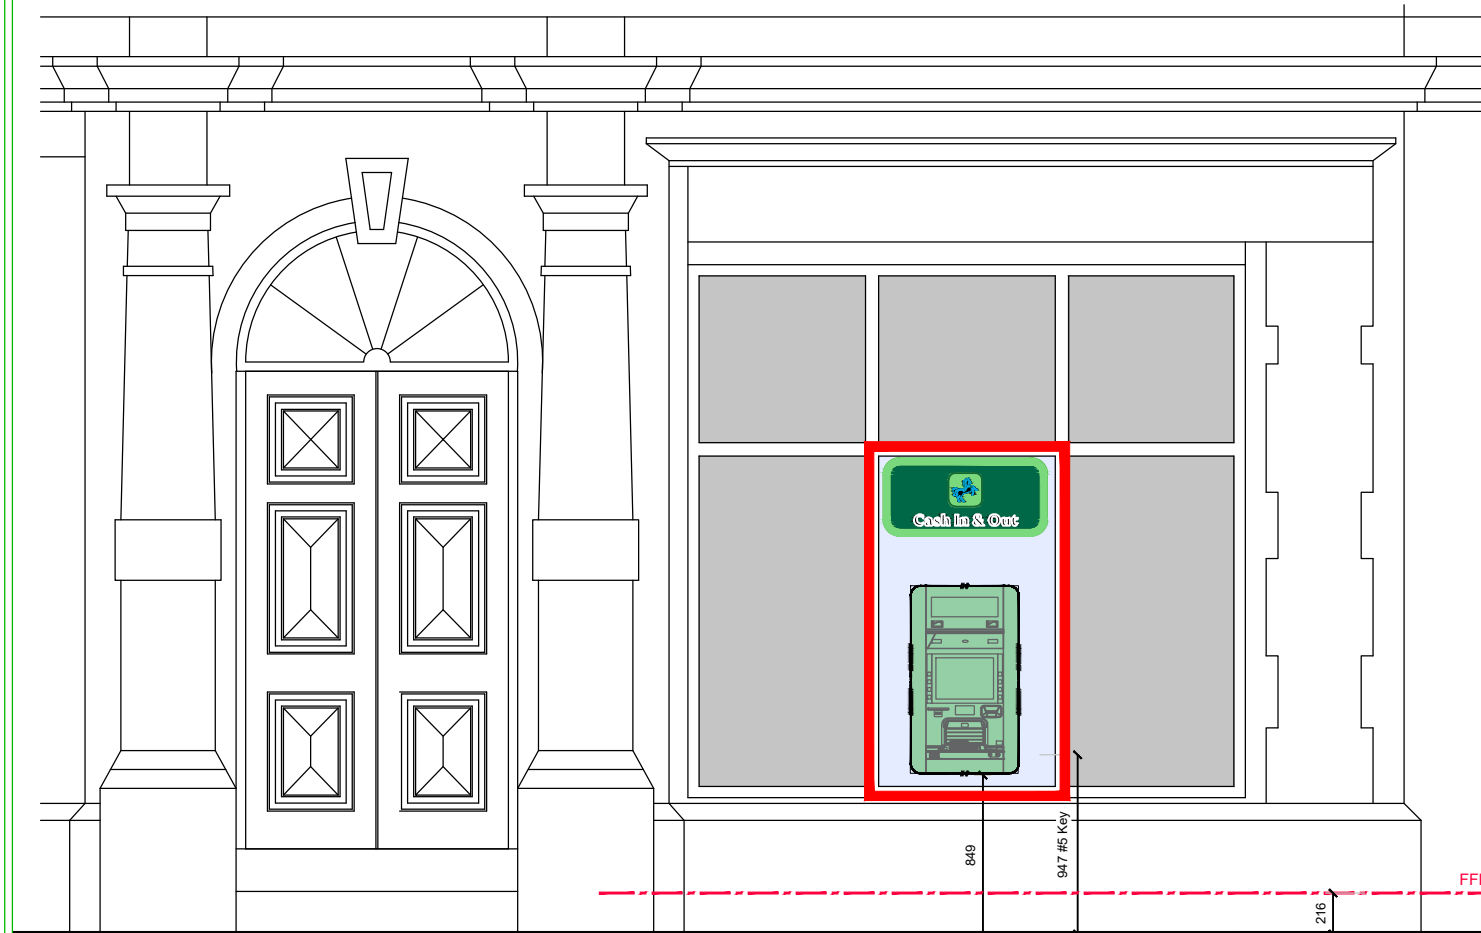

PROPOSED DN250 MFD
SCALE 1:20

Install new DB250 MFD replace centre glazing to suit new aperture requirements. Replace external and internal secondary glazed panel to suit the new aperture requirements. Apply new manifestation to match existing

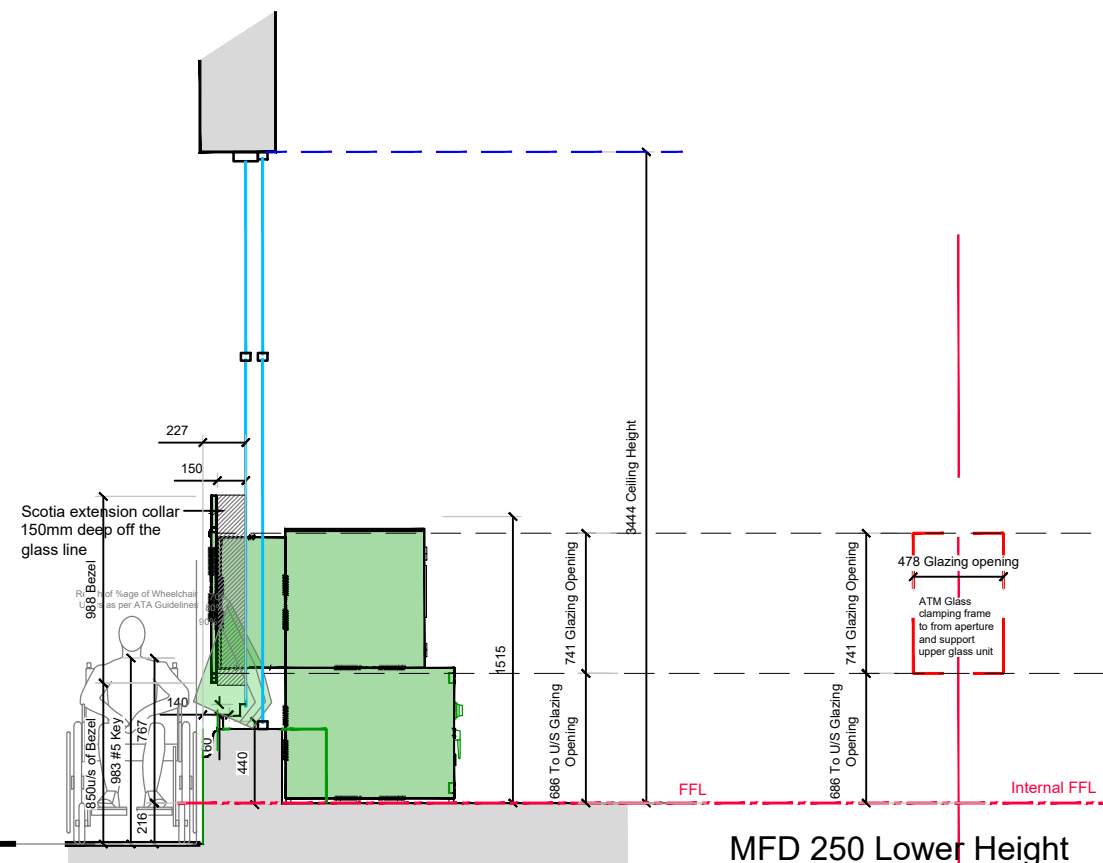

PROPOSED DN250 MFD
SCALE 1:20

MFD 250 Lower Height
Aperture through glass

B	18/05/2026	Scale Bar added	KW/PW
A	12/05/2026	Stage 4 - Contractors proposal submission	LJ/PW
REV	DATE	REVISION	INITIALS
LLOYDS BANKING GROUP			
ALL DIMENSIONS TO BE VERIFIED PRIOR TO COMMENCING WORK. DRAWING TO BE READ IN CONJUNCTION WITH PROJECT SPECIFICATIONS.			
THIS DRAWING IS THE PROPERTY OF LLOYDS BANKING GROUP AND COPYRIGHT IS RESERVED BY THEM. THE DRAWING IS ISSUED ON CONDITION THAT IT IS NOT COPIED OR DISCLOSED BY OR TO ANY UNAUTHORISED PERSONS WITHOUT PRIOR CONSENT IN WRITING TO LLOYDS BANKING GROUP - GROUP PROPERTY. ALL MODIFIED DRAWINGS SHOULD BE RETURNED TO LLOYDS BANKING GROUP.			
GROUP PROPERTY			
BRISTOL - PO Box 112, Canons House, Canons Way, BRISTOL, BS99 7LB EDINBURGH - Sighthill South, 12 Bankhead Crossway South, EDINBURGH, EH11 4EN HALIFAX - Trinity Road, HALIFAX, West Yorkshire, HX1 2RG			
PROJECT ADDRESS		SCALE	
Lloyds Worthing 41-43 South Street 41-43 South Street WORTHING BN11 3AU		A1 - 1:20 A3 - 1:40	
DRAWING DESCRIPTION		DATE	
Elevation Proposed MFD Elevations & Details		19/05/2026	
DRAWING NUMBER		DRAWN BY	
50333700-HLN-XX-E3-M2-AR02-0501		PW/LJ	
		REVISION	
		B	