


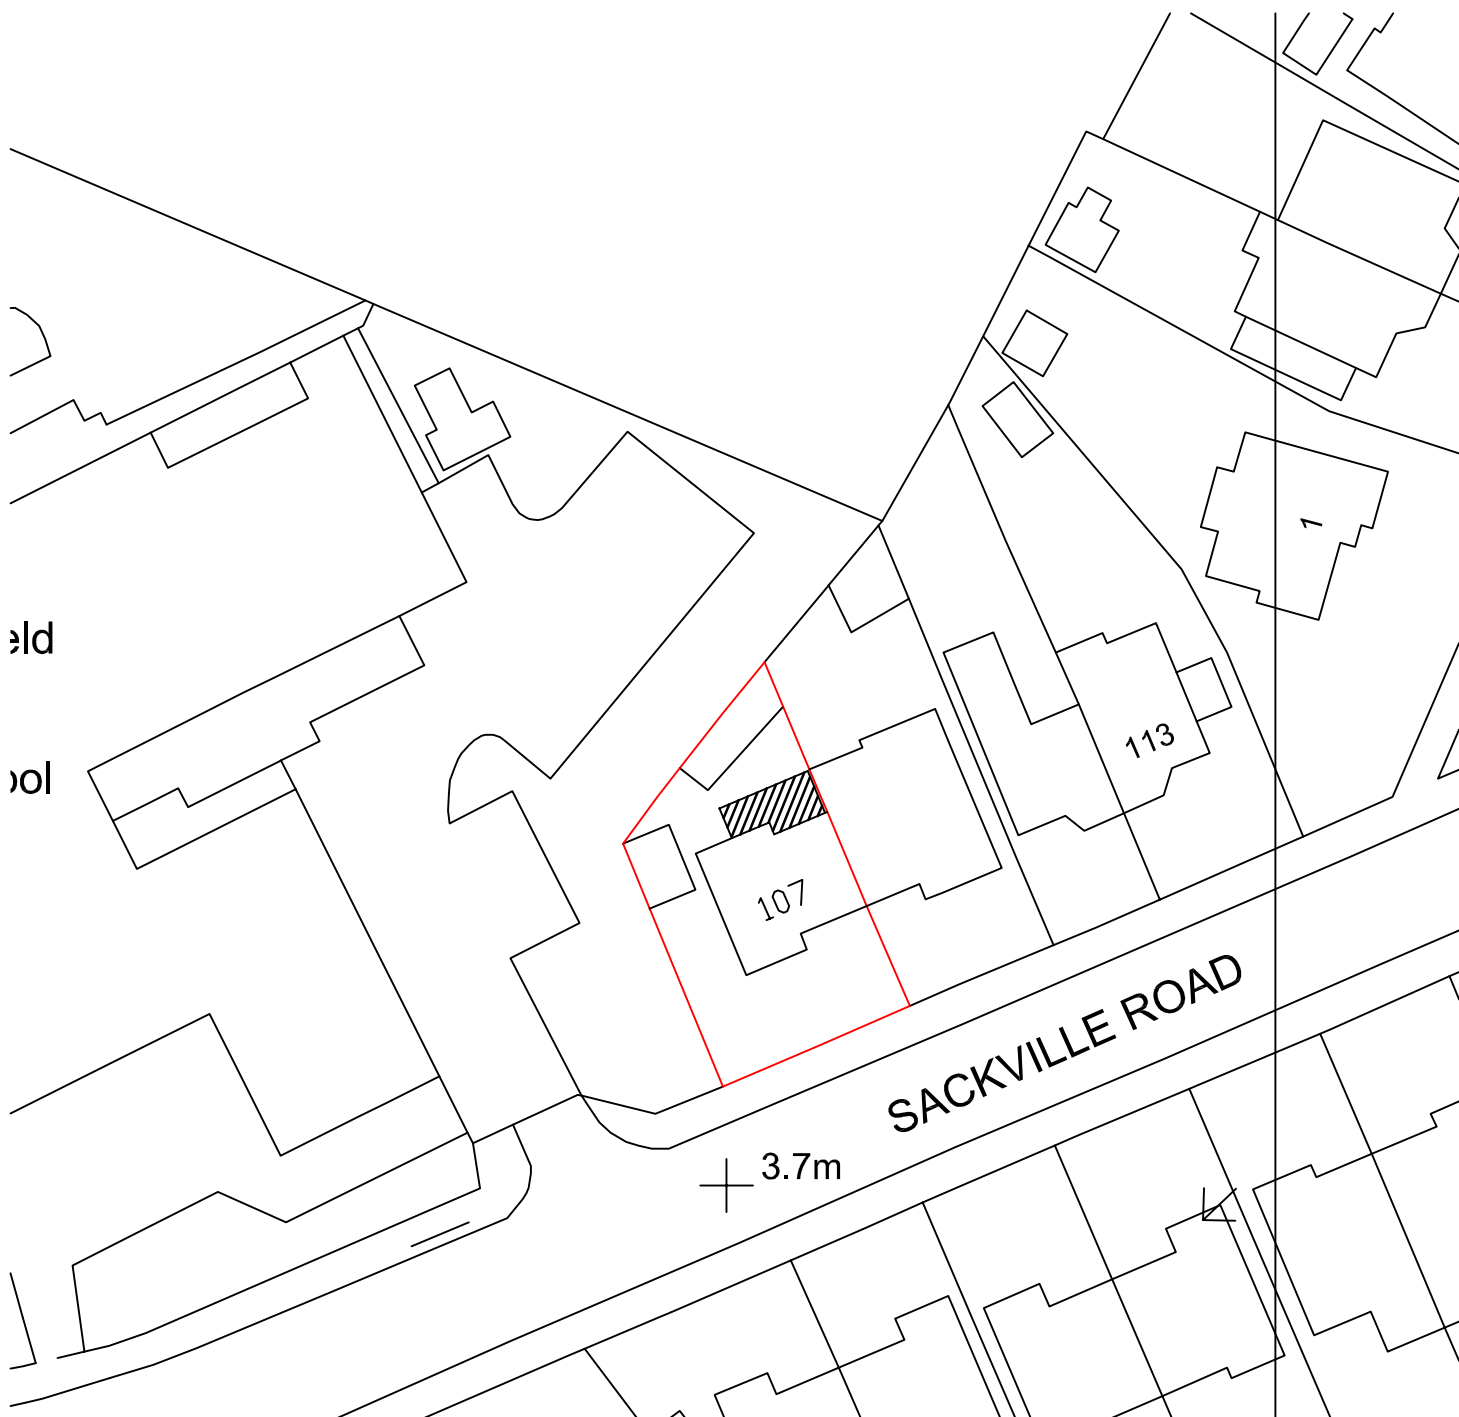


0

20

40

60

80

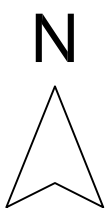

Metres
107 Sackville Road
Worthing
Block Plan 1:500
A4 Paper