



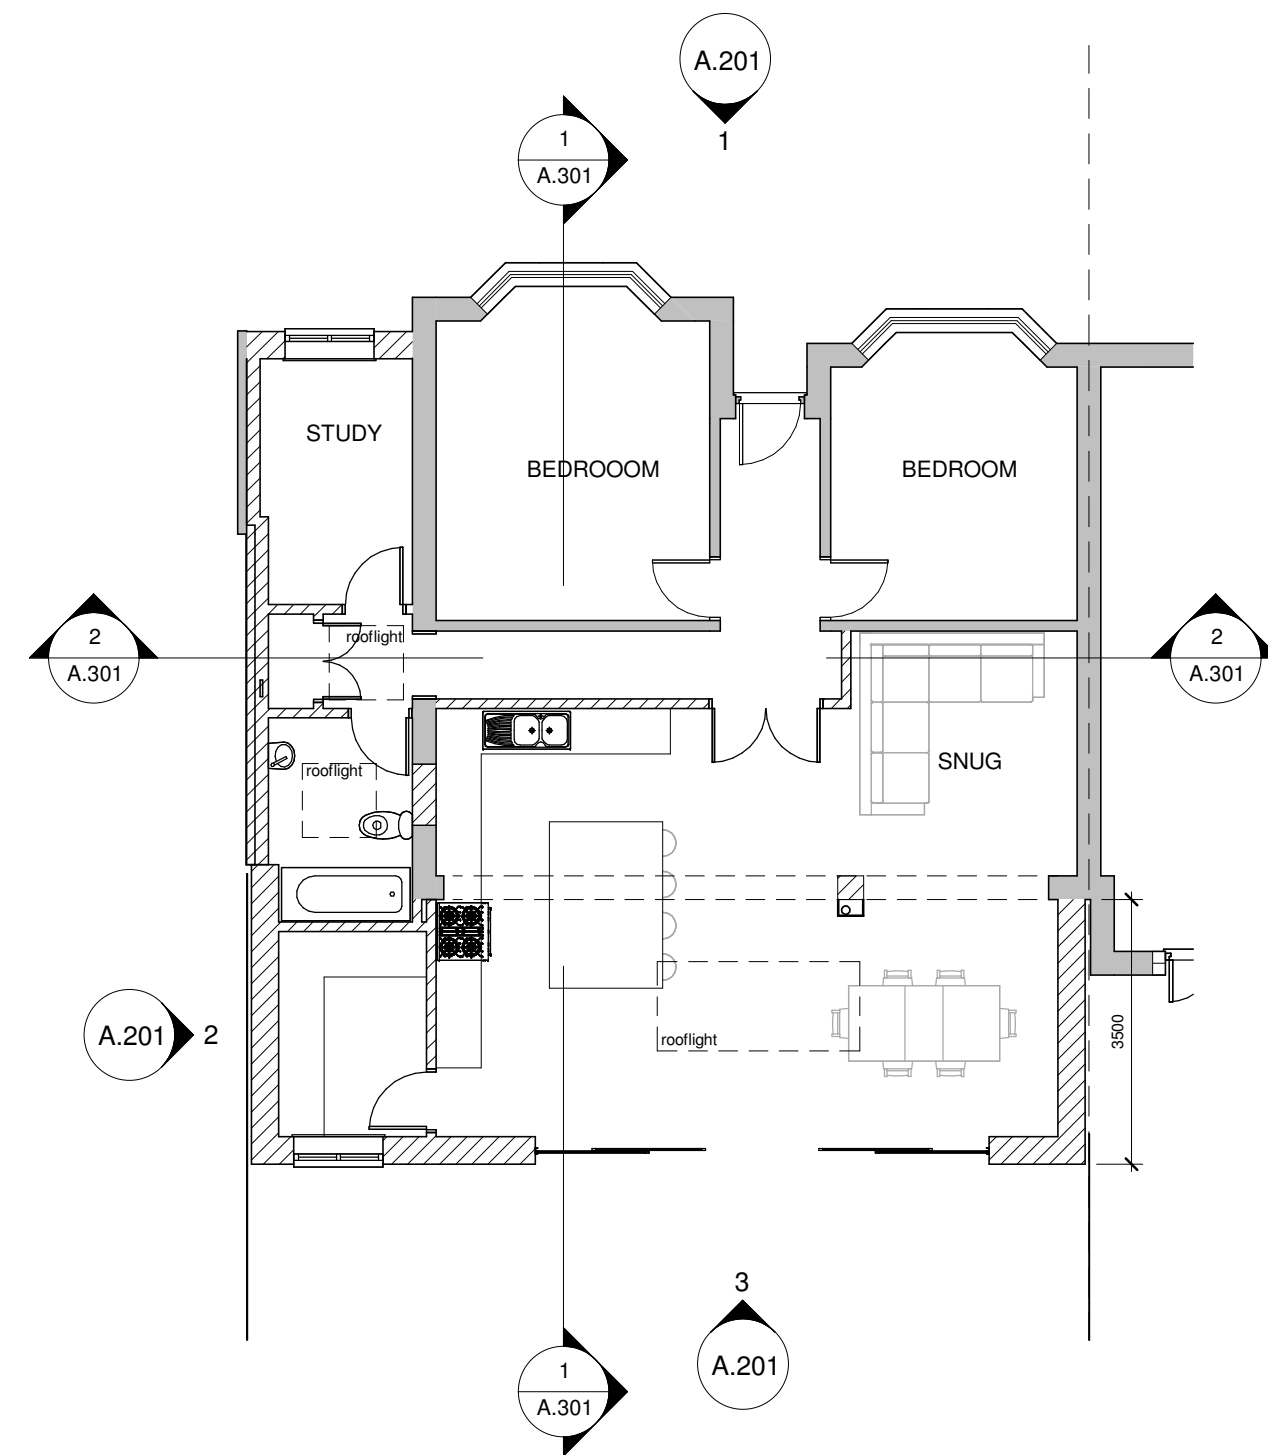

2 ROOF PLAN
1 : 100

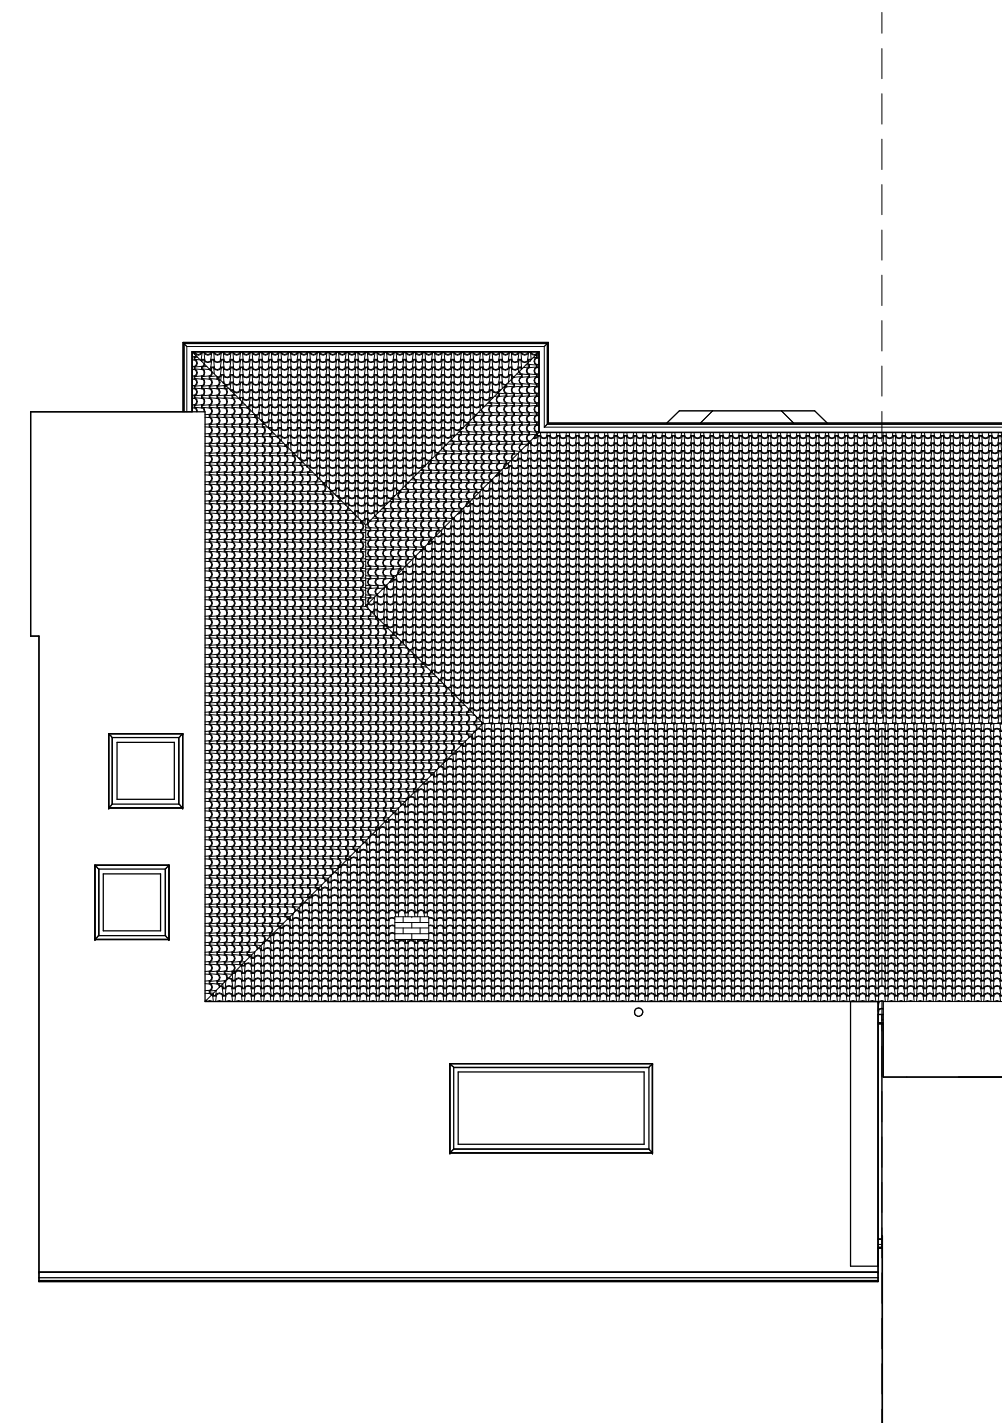

© KRONA DESIGN