


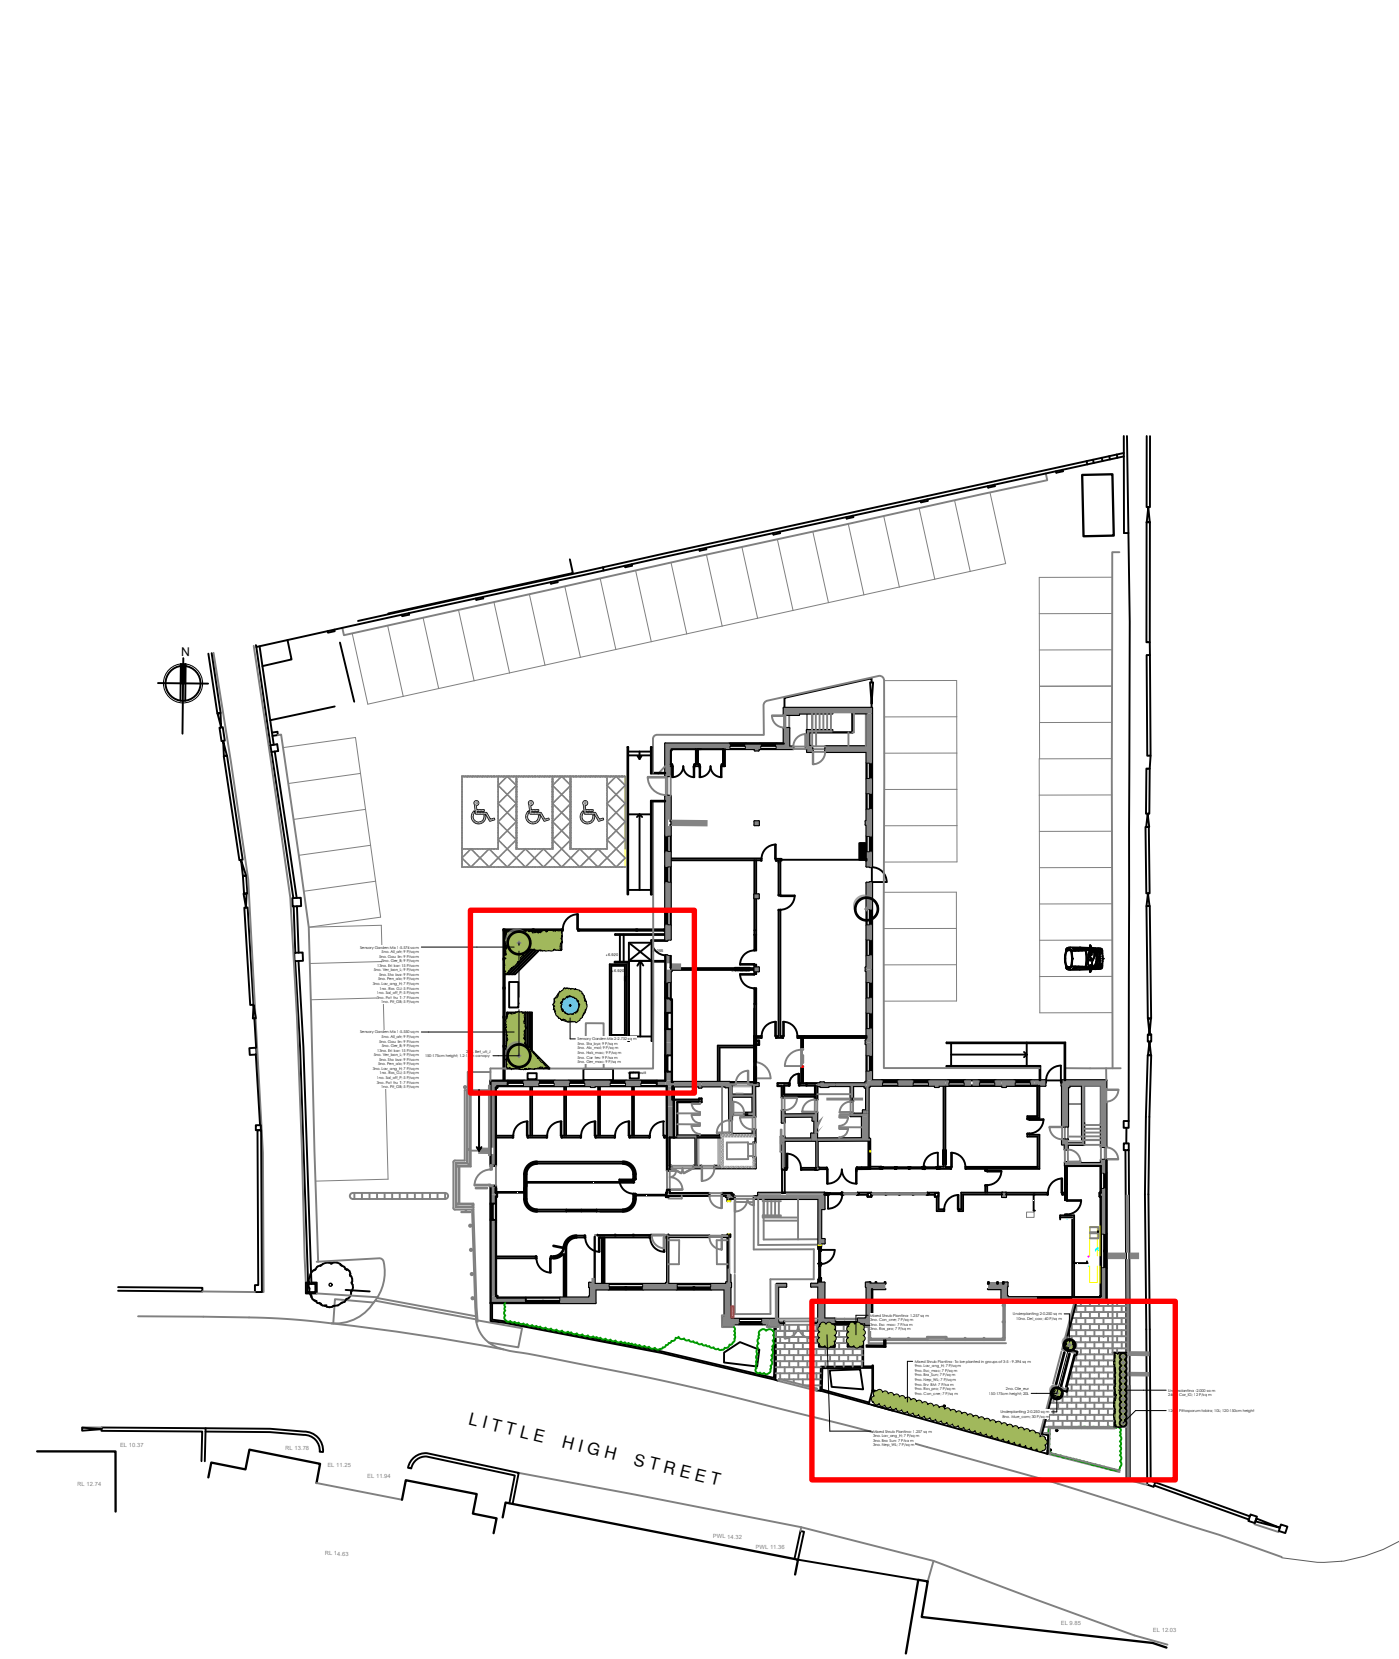


1 PROPOSED NEW PLANTING AREAS
Plan 1:500


Sensory Garden Mix 1-5.574 sq m
5no. All_atr; 9 P/sq m
5no. Gau_lin; 9 P/sq m
5no. Ger_B; 9 P/sq m
13no. Eri_kar; 15 P/sq m
5no. Ver_bon_L; 9 P/sq m
5no. Sta_byz; 9 P/sq m
5no. Pen_alo; 9 P/sq m
3no. Lav_ang_H; 7 P/sq m
1no. Ros_GJ; 5 P/sq m
1no. Sal_off_P; 5 P/sq m
3no. Pot_fru_T; 7 P/sq m
1no. Pit_GB; 5 P/sq m

Sensory Garden Mix 1-5.550 sq m
5no. All_atr; 9 P/sq m
5no. Gau_lin; 9 P/sq m
5no. Ger_B; 9 P/sq m
13no. Eri_kar; 15 P/sq m
5no. Ver_bon_L; 9 P/sq m
5no. Sta_byz; 9 P/sq m
5no. Pen_alo; 9 P/sq m
3no. Lav_ang_H; 7 P/sq m
1no. Ros_GJ; 5 P/sq m
1no. Sal_off_P; 5 P/sq m
3no. Pot_fru_T; 7 P/sq m
1no. Pit_GB; 5 P/sq m

2no. Bet_uti_J
150-175cm height; 1.2-1.5m canopy

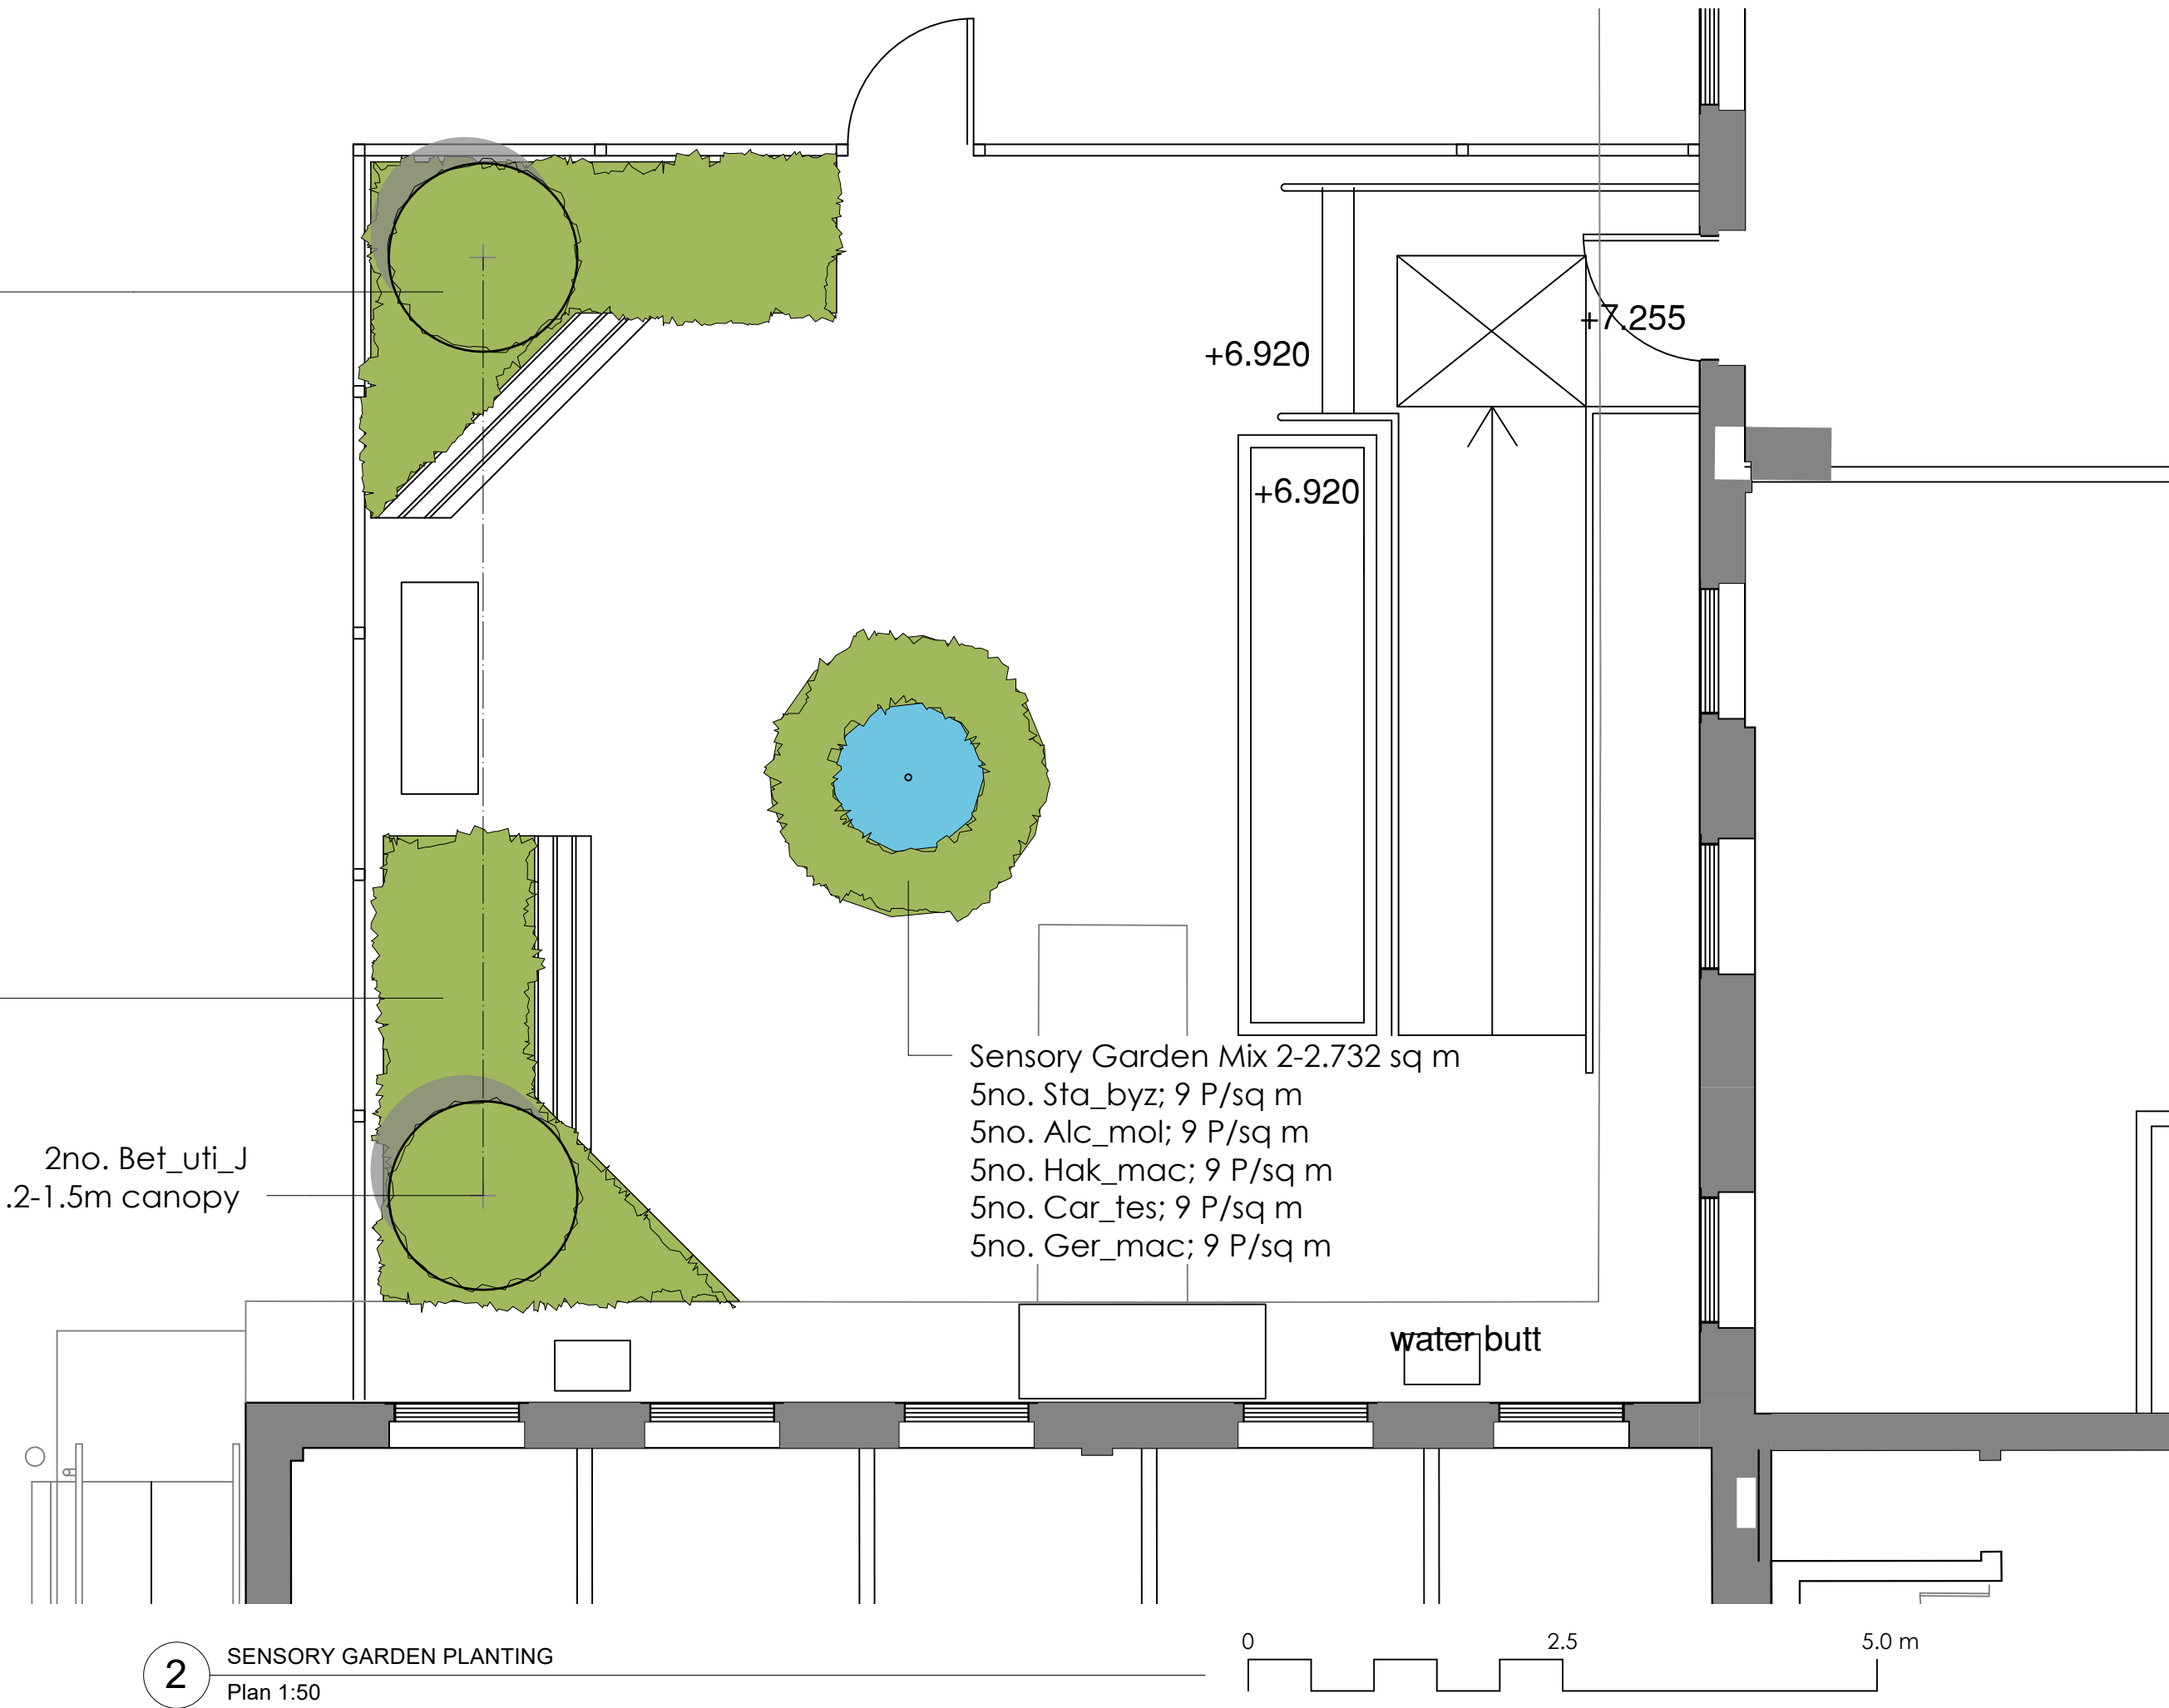

2 SENSORY GARDEN PLANTING
Plan 1:50

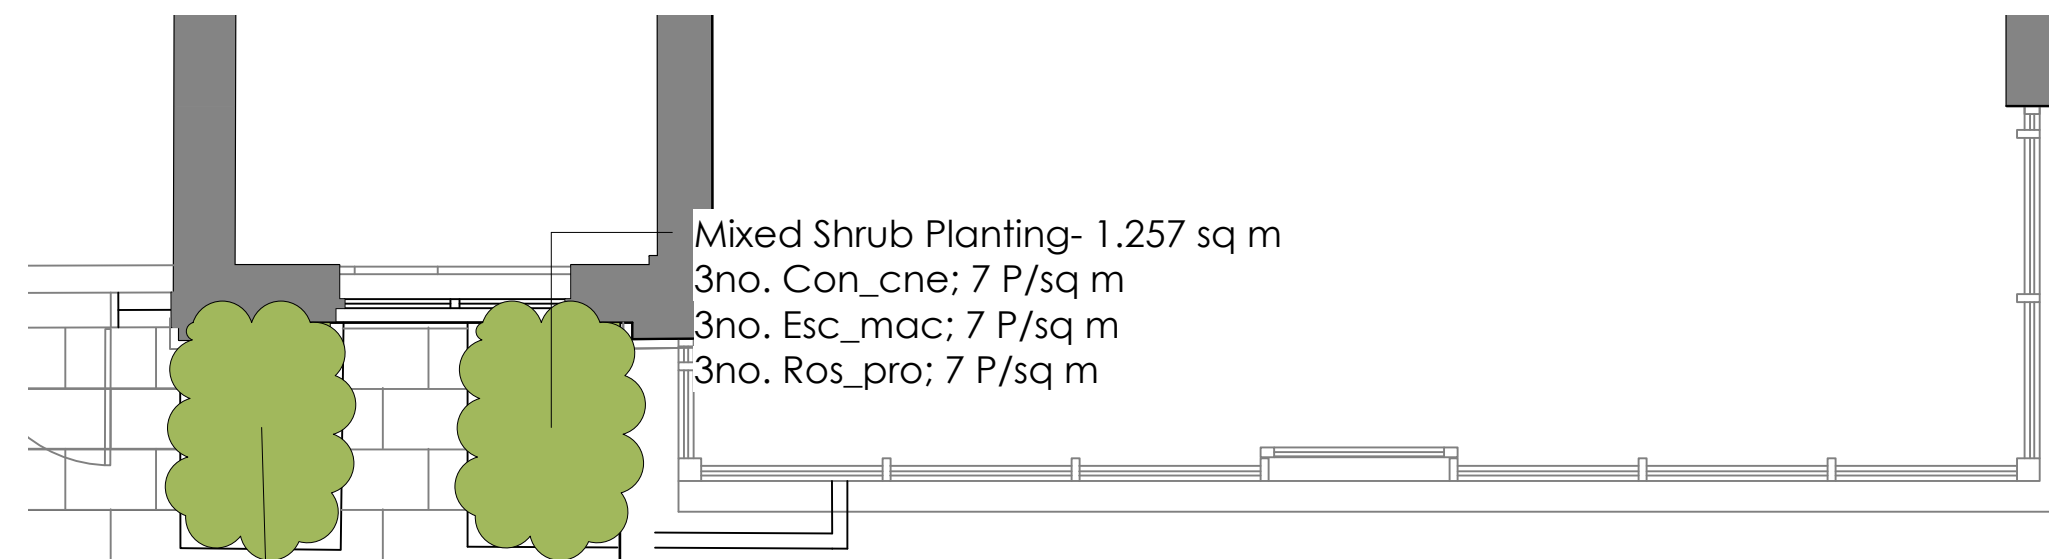

Mixed Shrub Planting- 1.257 sq m
3no. Con_cne; 7 P/sq m
3no. Esc_mac; 7 P/sq m
3no. Ros_pro; 7 P/sq m


Mixed Shrub Planting- To be planted in groups of 3-5 - 9.394 sq m
9no. Lav_ang_H; 7 P/sq m
9no. Esc_mac; 7 P/sq m
9no. Bra_Sun; 7 P/sq m
9no. Nep_WL; 7 P/sq m
9no. Ery_BM; 7 P/sq m
9no. Ros_pro; 7 P/sq m
9no. Con_cne; 7 P/sq m

2no. Ole_eur
150-175cm height; 20L

Underplanting 2-0.250 sq m
8no. Mue_com; 30 P/sq m

Mixed Shrub Planting- 1.257 sq m
3no. Lav_ang_H; 7 P/sq m
3no. Bra_Sun; 7 P/sq m
3no. Nep_WL; 7 P/sq m

3 LITTLE HIGH STREET PLANTING
Plan 1:50

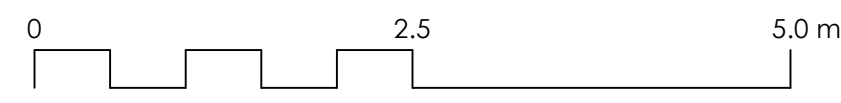

LEGEND:

GENERAL NOTES.

This drawing remains the copyright of kold studios Limited.
Any context outside site boundary is indicative only.
Drawing to be read in colour.
All dimensions in millimetres.
All dimensions indicative only.
All dimensions must be checked on site and any discrepancies verified with the landscape architect.
Drawing based on survey information by others.
Drawing to be read with all other issued information.
Refer architect's information for all architectural elements.
All footings, foundations & structural elements to engineer's design & specification.
Refer to engineer's information for all engineering elements.
Any discrepancies between the drawings and site conditions be brought to the attention of the contract administrator and/or landscape architect for review.

DO NOT SCALE FROM THIS DRAWING.

issue	date	issue purpose	notes	drawn	checked
1	260526	DRAFT		KG	--
1	260601	PLANNING		KG	--

kold

landscape architecture | garden design
T: +44 (0) 07925924735 | info@koldstudios.co.uk
6 marlborough place, brighton, bn1 1ub

drawing no.	25001-KOLD-GF-DR-L-401	issue.	2
client			
project	Holland House		
	Worthing		
drawing	Soft Landscaping		

scale
see drawings@A1