
PROPOSED ELEVATION \ SECTION THRU UNIT 1\3 WINDOWS

(WEST ELEVATION)


Scale 1:50 @ A3

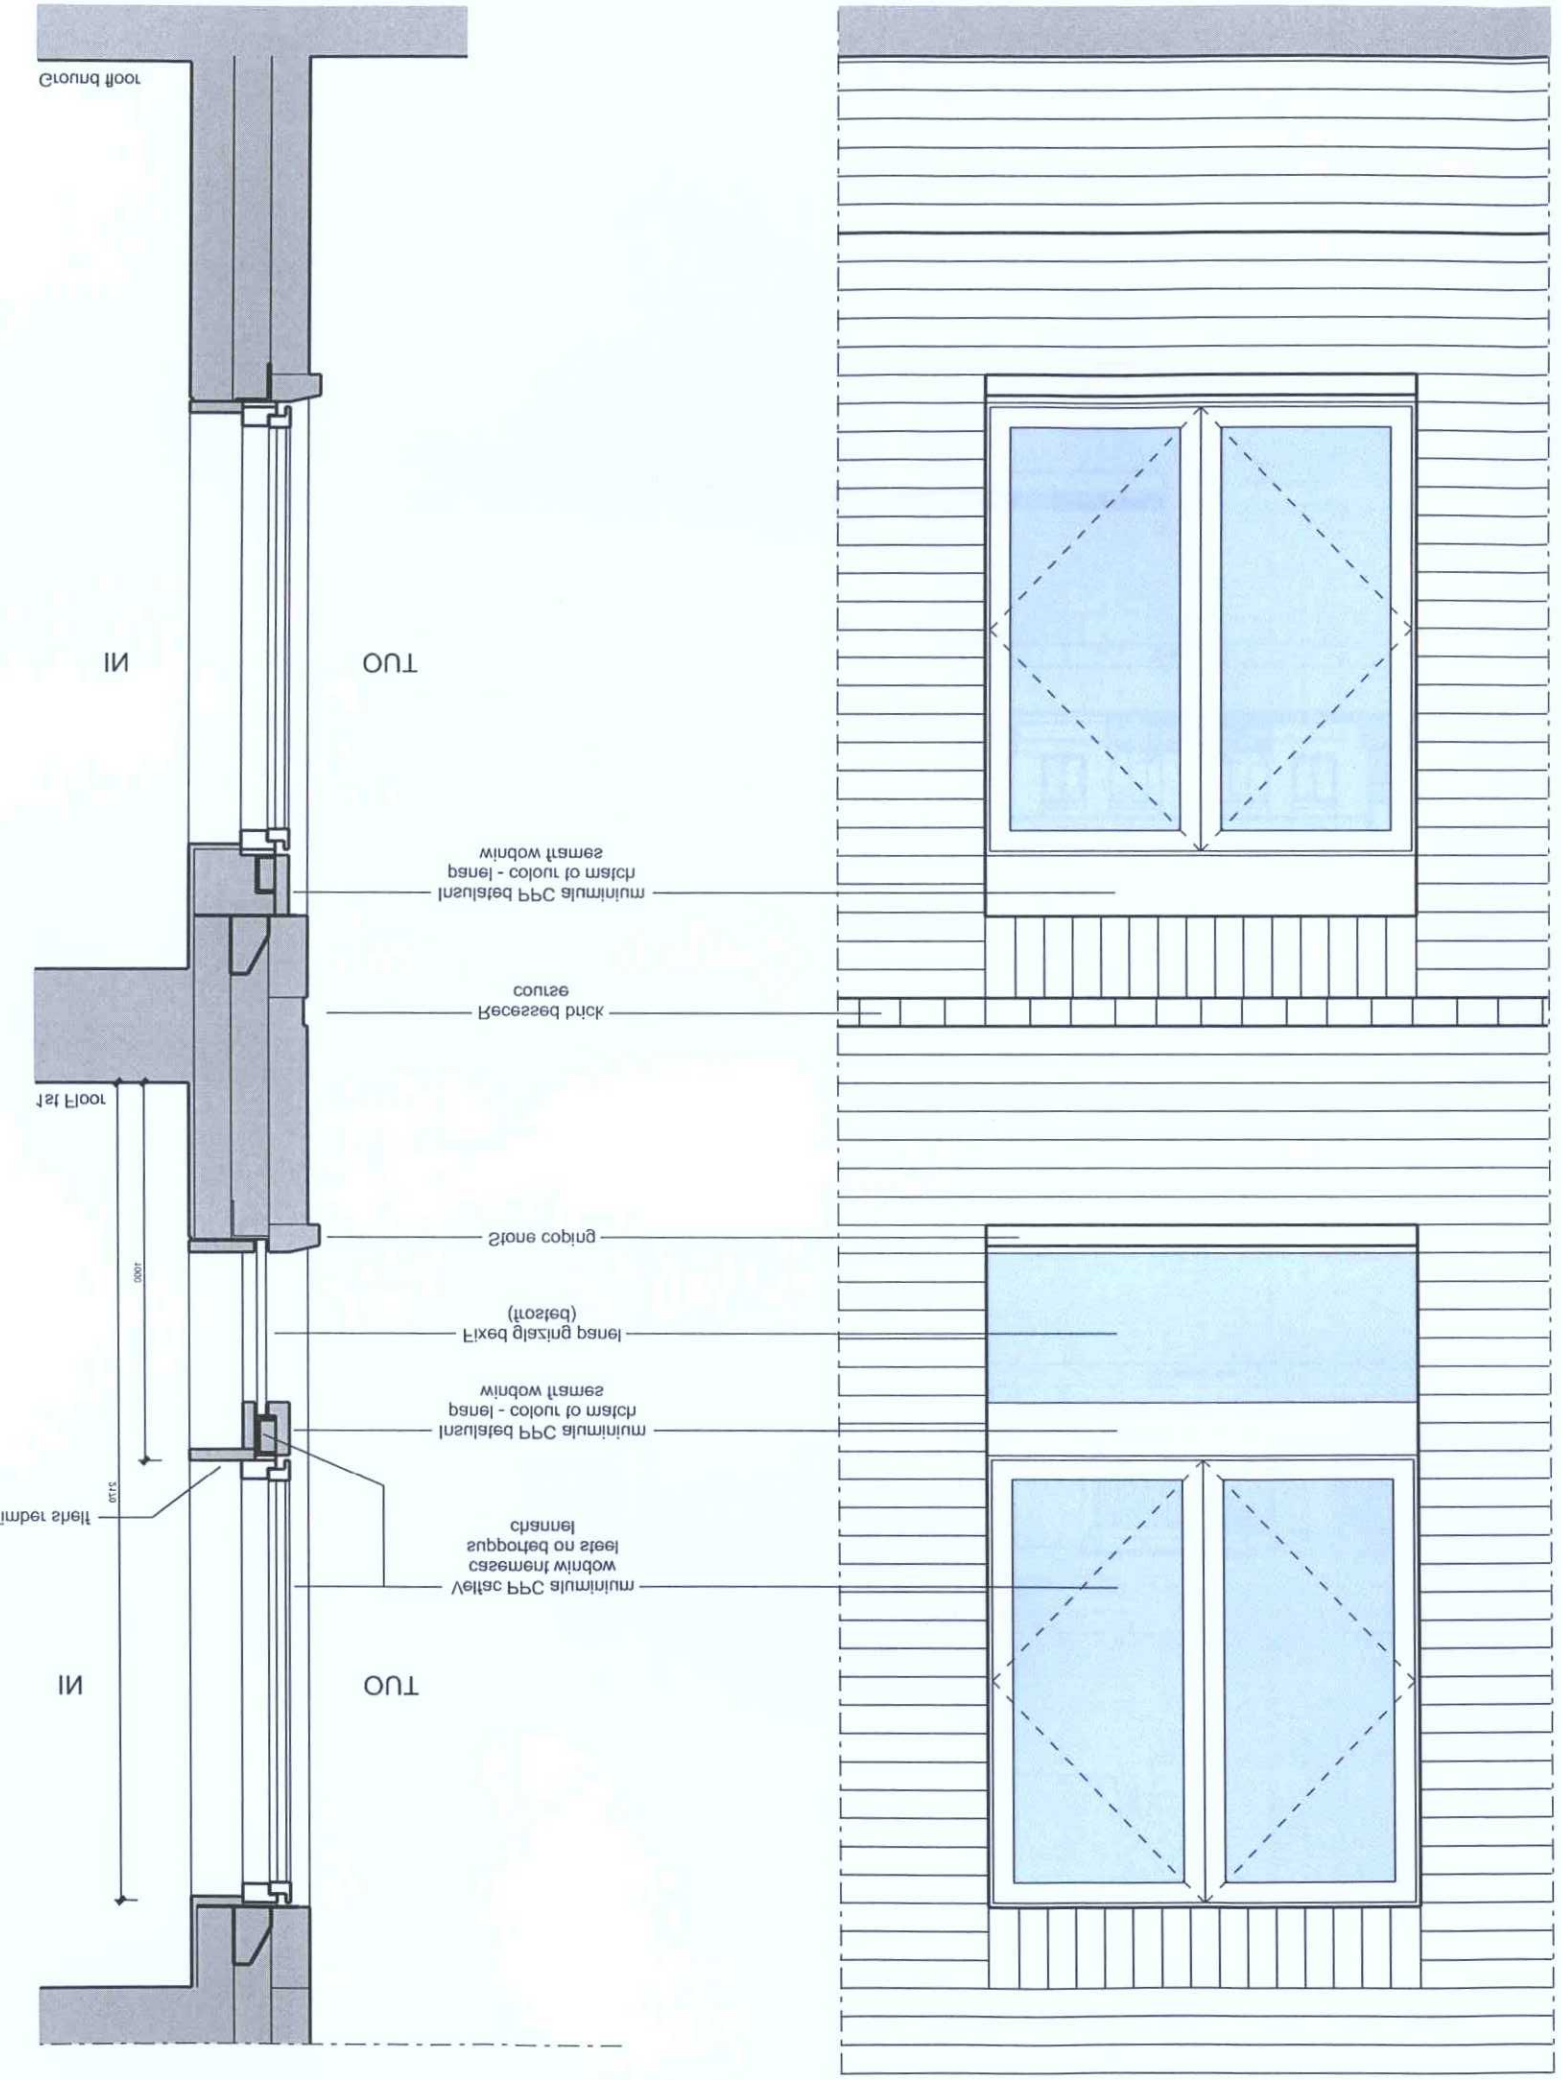

TYPICAL TIMBER SLAT DETAIL

(unit 2 - 1st floor north elevation)


Scale 1:20 @ A3

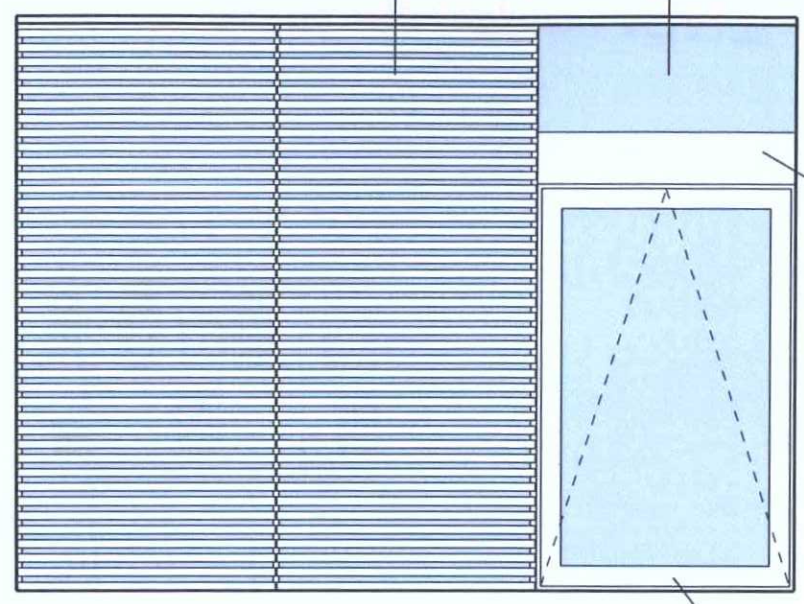

TYPICAL ROOFLIGHT DETAIL

(unit 1\3 - master bedroom 2nd floor)

Scale 1:20 @ A3

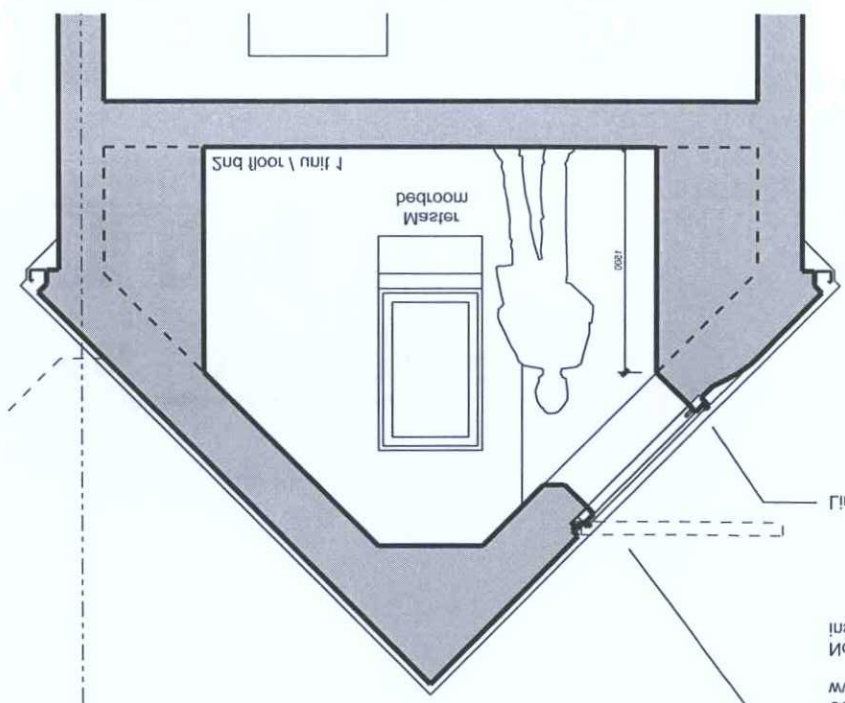

PLANNING

Status: Date:

For comment & information.
Information & drawings are copyright and should not be reproduced without the permission of the Architect.

Project: 10 John Street, Sheerness - 1b - 2es

Drawing: Facade and rooflight details

Scale: As one | Date: 15th May 2017

Job no\Drawing no: 038 _ P050

Architects + Planning
Architect: Graham Architects 1884 Ltd
Address: Bloomsbury 87, 1832 Denmark Terrace
Tel: +44 (0)121 414 888
Email: info@graham.co.uk
Web: www.graham.co.uk

GRAHAM

PLAN	WWDM 0331\17	
DATE	Rec'd: 12\2\17	
~~VALID~~		

PLANNING SERVICES
ADUR & WORTHING