

PROPOSED SECTION LL

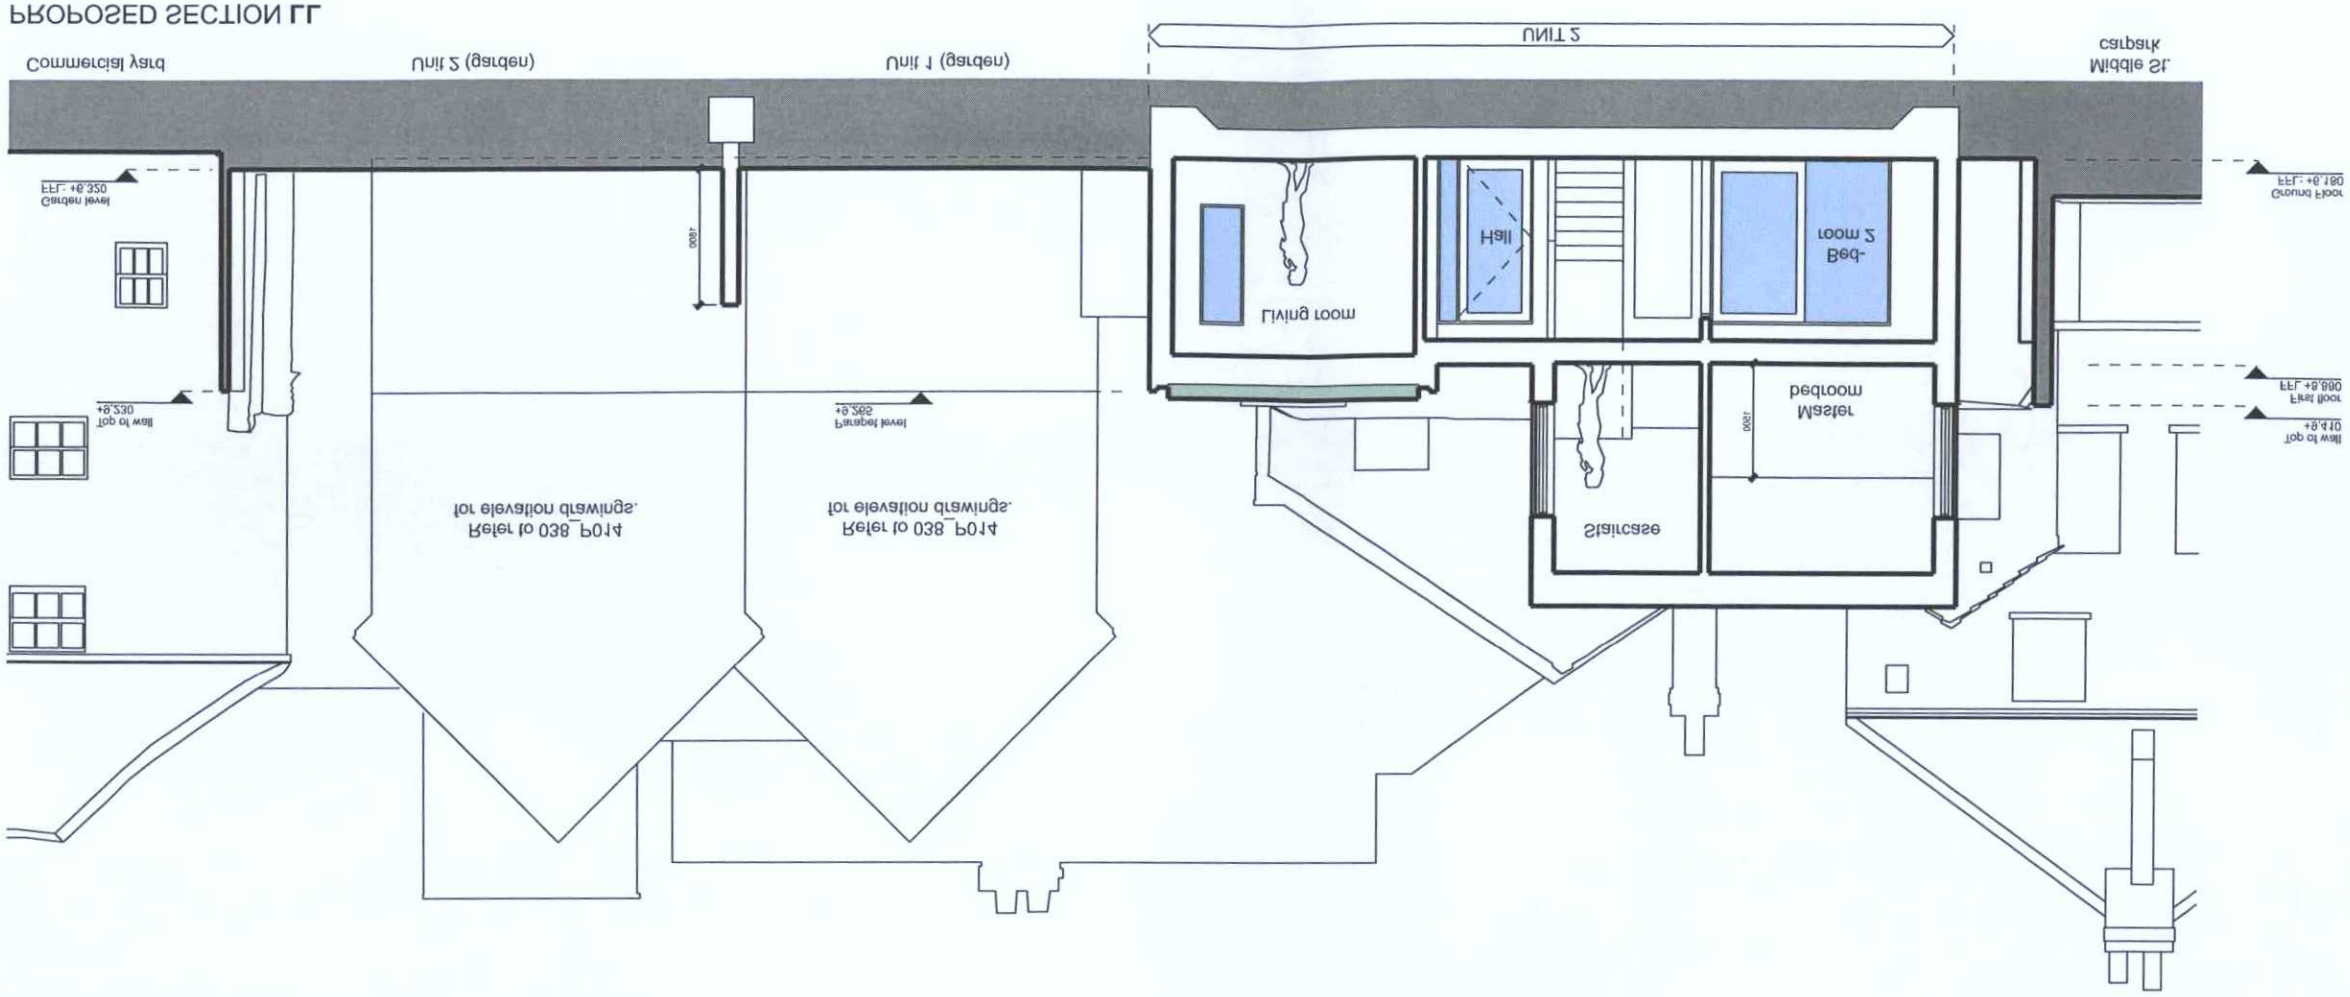

PROPOSED SECTION KK

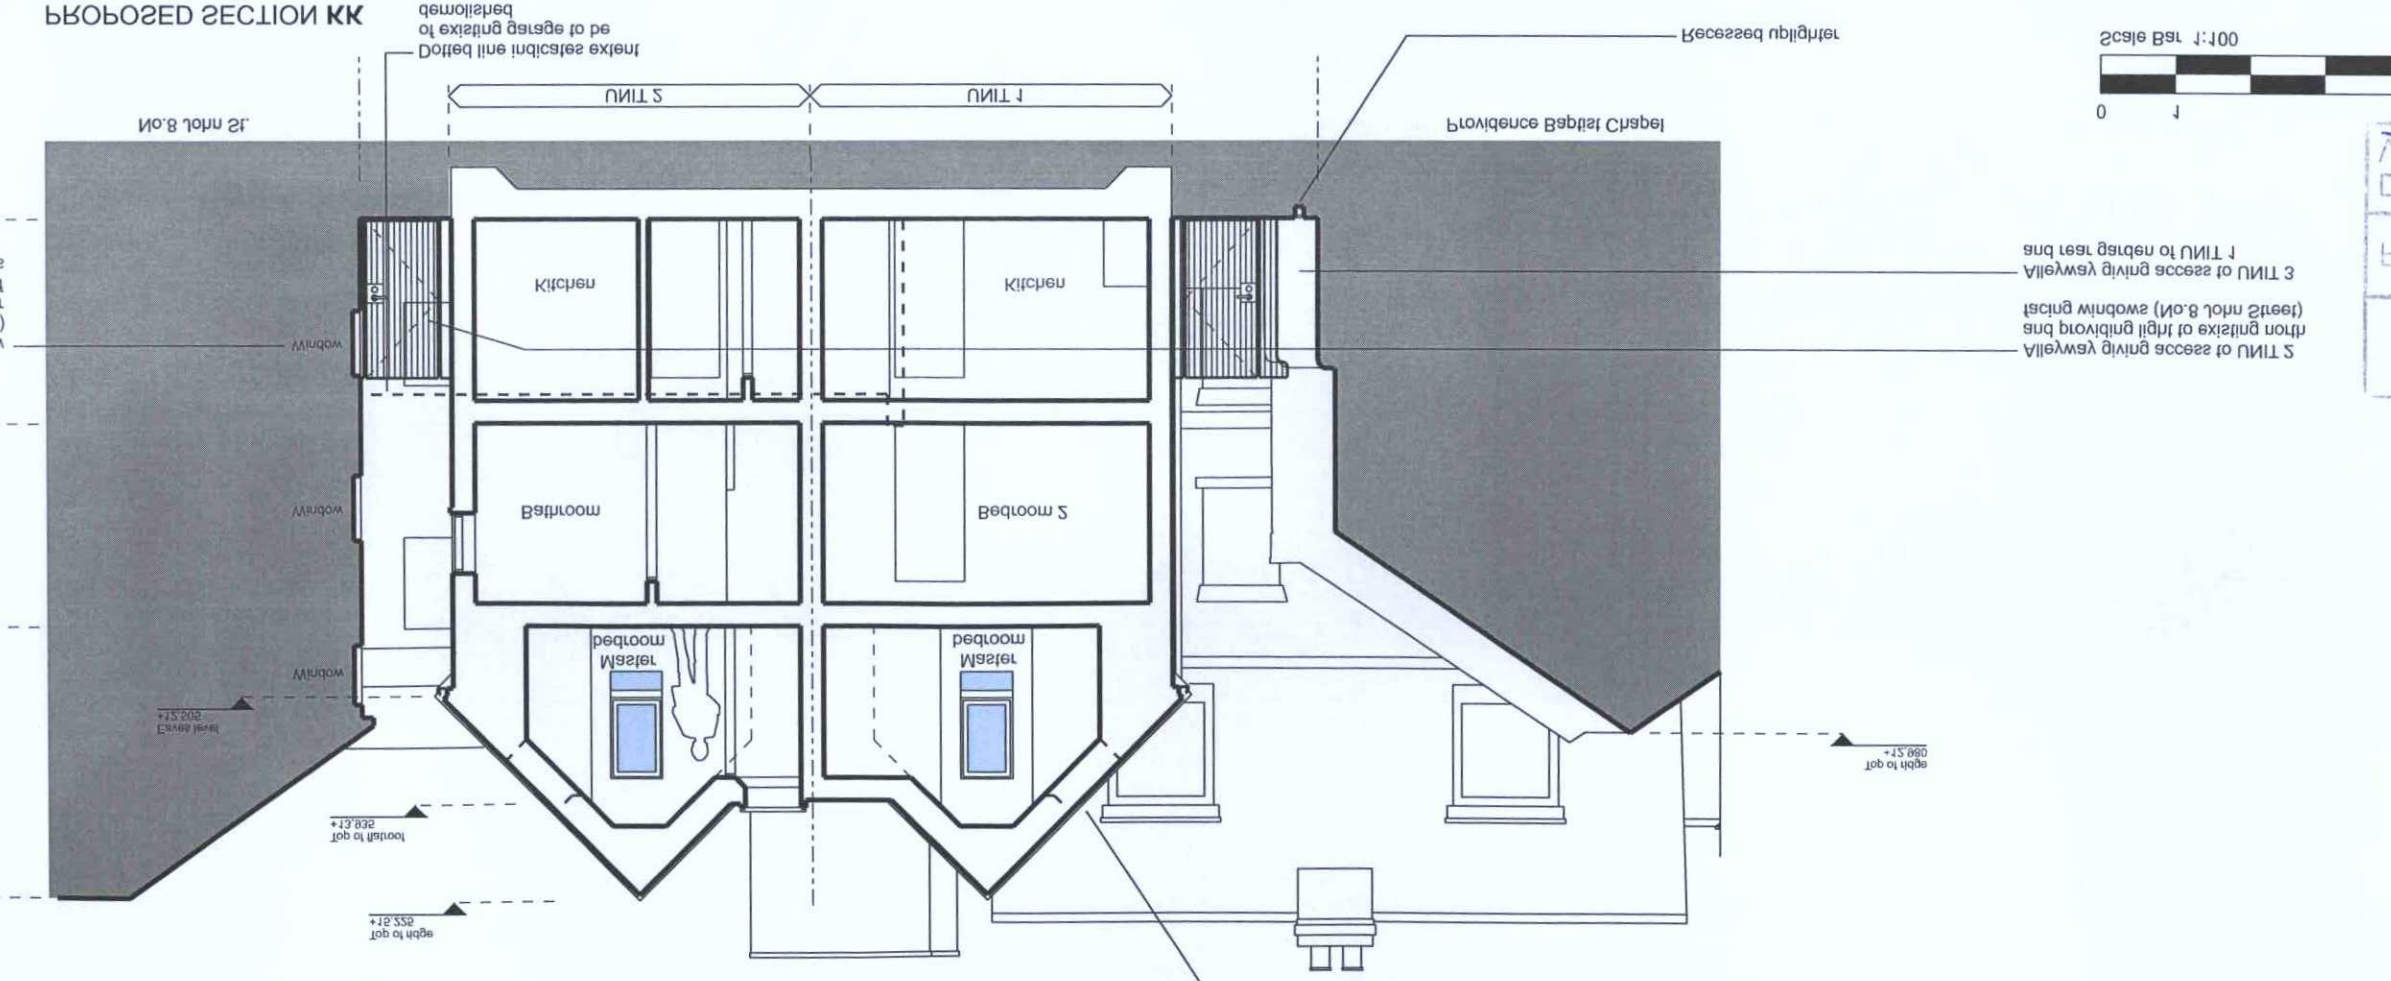

Denotes existing building fabric

Scale Bar 1:100

0 1 5 10

REV ID	DATE
PLAN	WWDW 0331/17

PLANNING SERVICES
ADUR & WORTHING

AMENDMENT

LEWIS & TAYLOR
Architecture + Design
Tel: +44 (0)1273 814 888
Email: mail@lewisandtaylor.co.uk
Web: www.lewisandtaylor.co.uk

PLANNING

Project
St Botolph - Ph - 2ea
10 John Street,

Drawing
Proposed Sections -
Street 1

Scale
1:100 @ A3

Date
Sept Rep 2017

Job no./Drawing no.
038_P017
B

Information contained in this drawing is copyright and should not be reproduced without the permission of the Architect.

Amendment	Date	
A	15.05.17	Second floor layout (section KK) amended to bring with second floor bay changes to unit 1 and 2.
B	17.05.17	Second floor rooflights to units 1+2 amended.

DRAWING:
NO DIMENSIONS TO BE SCALED FROM THIS
ALL DIMENSIONS TO BE CHECKED ON SITE.
ALL HEIGHT MEASUREMENTS MEASURED FROM
EXISTING GROUND LEVEL (0+000m)