

PROPOSED SOUTH ELEVATION (HH)

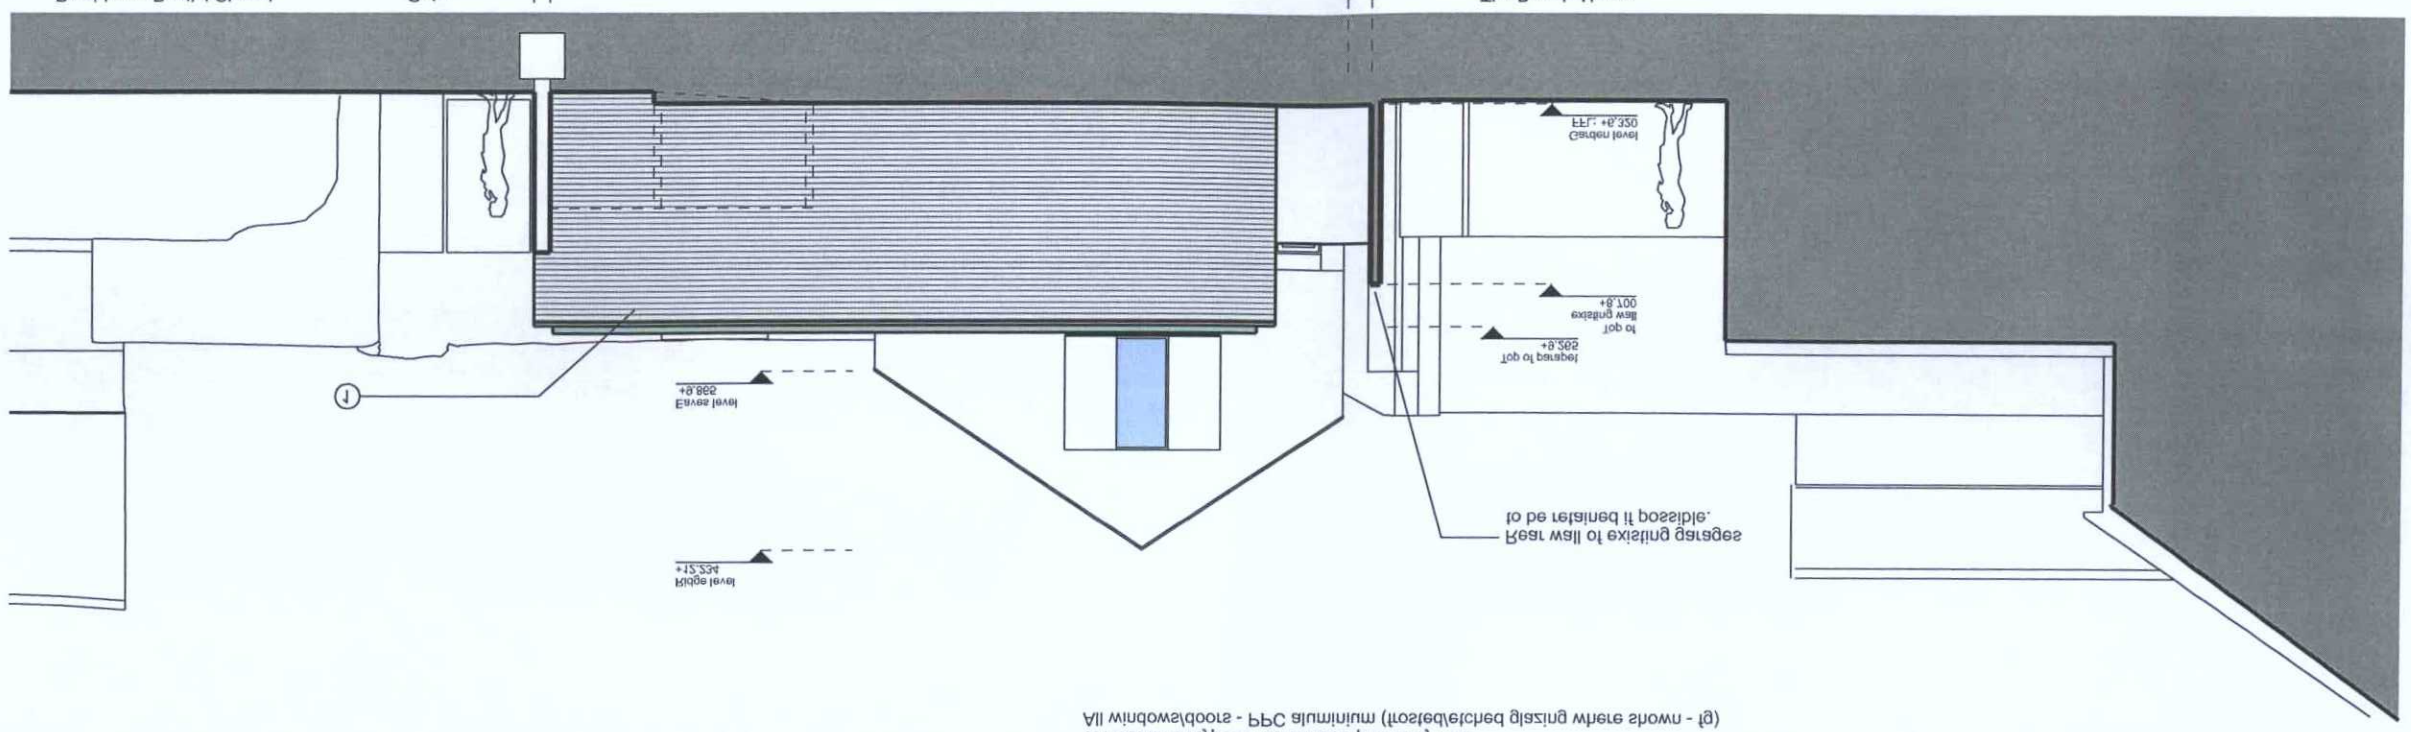

PROPOSED WEST ELEVATION (GG)

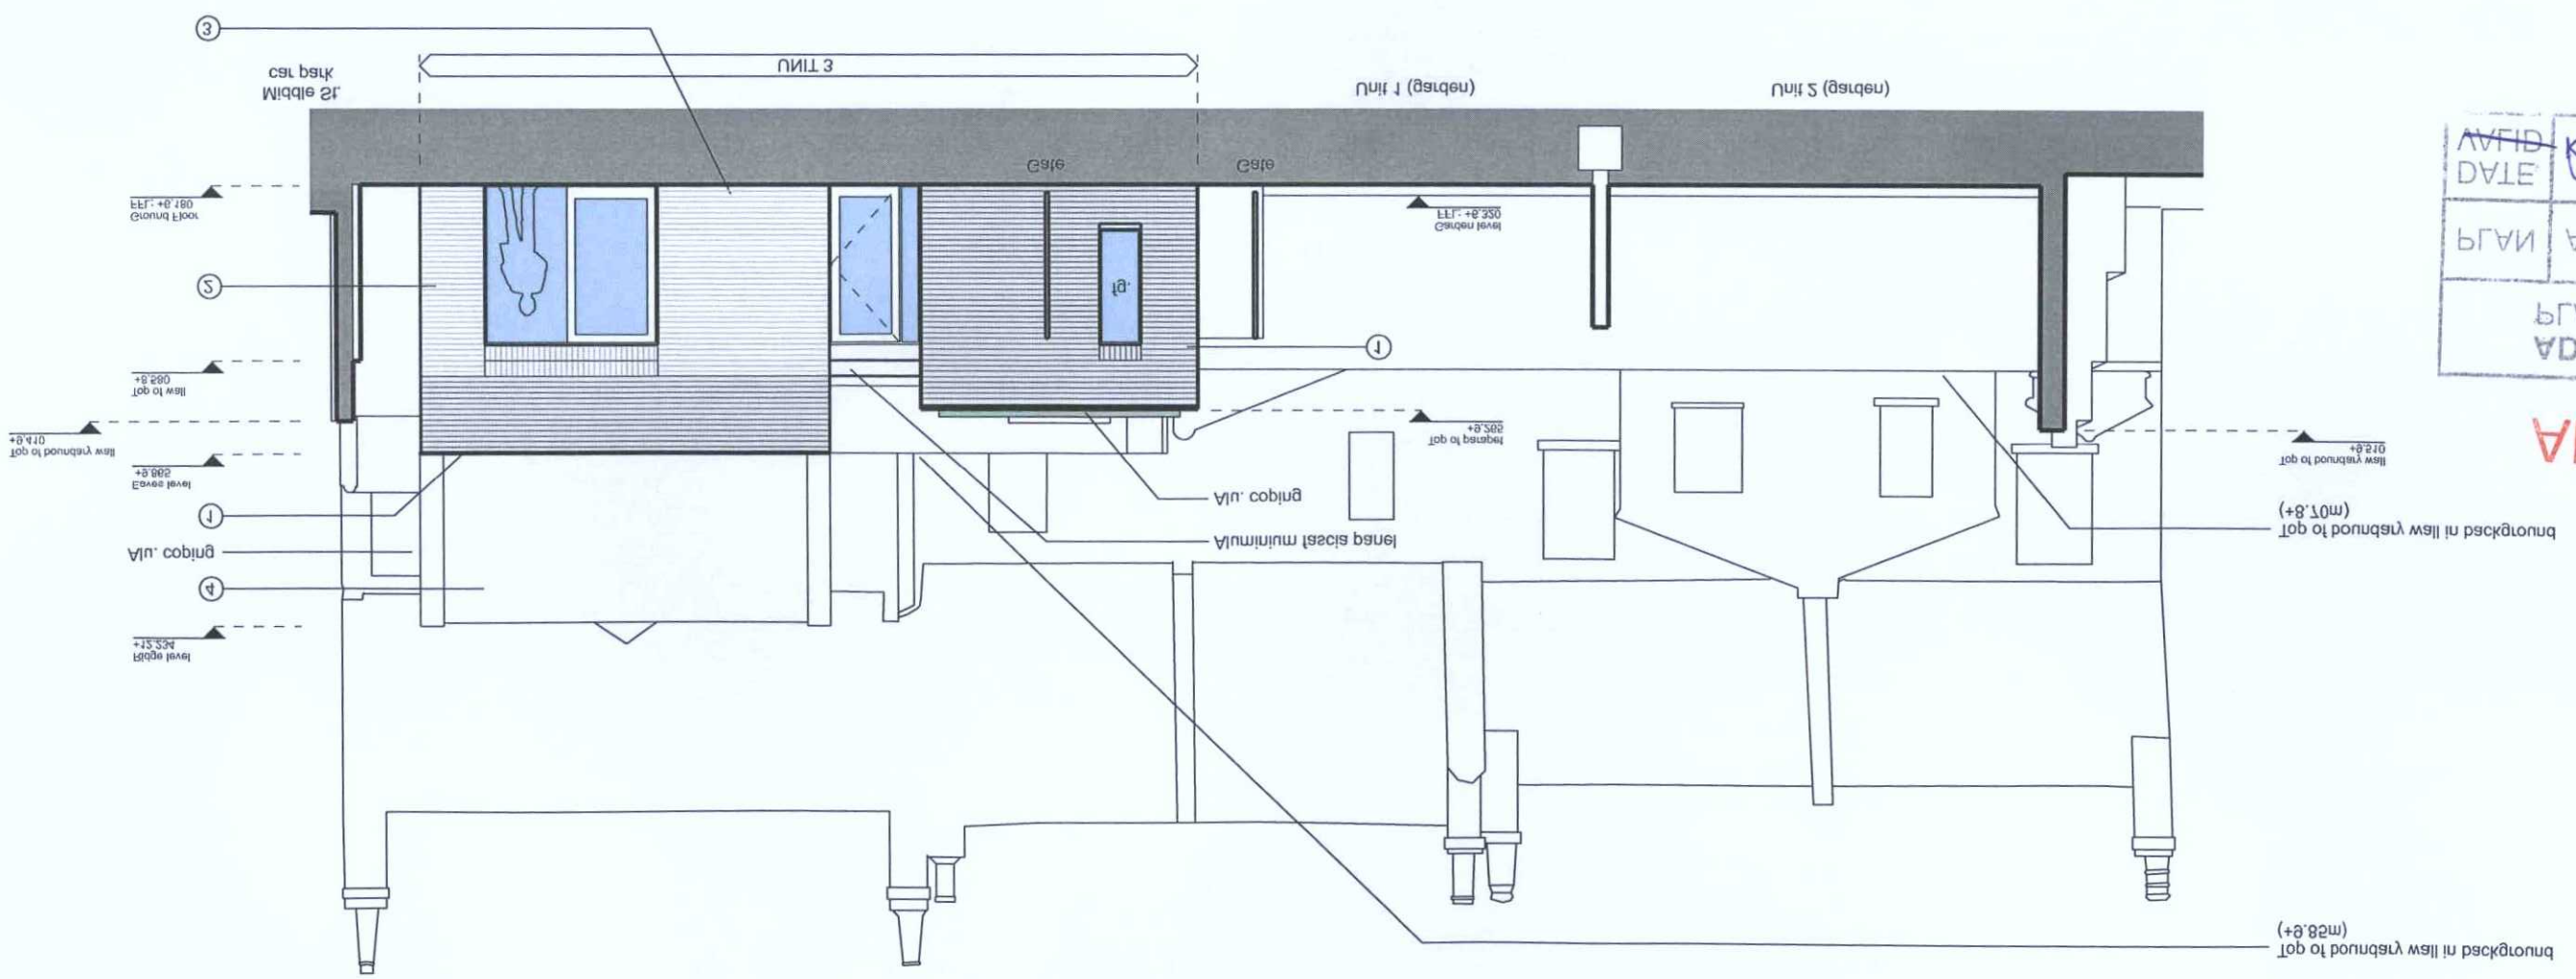

Materials key

1. Brickwork type 1 - greyish/pink textured stock brickwork with flush mortar joints - stretcher bond
2. Brickwork type 2 - multicoloured brickwork - stretcher bond
3. Brickwork type 3 - as type 2 except - english bond with every second course recessed
4. Roof finish type 1 - zinc standing seam
5. Roof finish type 2 - handmade plain clay tiles
6. All windows/doors - PPC aluminium (frosted/etched glazing where shown - tg)

Denotes existing building fabric

Amend.	Date	
A	10.03.17	Elevation orientation added
B	12.02.17	Materials key amended - tpf to corten Metal bonnet removed. Fascia panel over entrance door now aluminium.

DRAWING:
NO DIMENSIONS TO BE SCALED FROM THIS
ALL DIMENSIONS TO BE CHECKED ON SITE.
ALL HEIGHT MEASUREMENTS MEASURED FROM
EXISTING GROUND LEVEL (0+00m)

LAMAC — Architecture + Design
77 Victoria Street, Bristol, BS1 6AD
tel: +44 (0)117 914 1800
email: lamac@lamac.co.uk
web: www.lamac.co.uk

Job no./Drawing no.	Rev.
038_P012	B

Scale	Date
1:100 @ A3	24th February 2017

Drawing: Proposed Elevations - Sheet 3

Project: 10 John Street, Stanford-le-Hope

Title

PLANNING

The drawing is copyright and should not be reproduced without the permission of the architect.

AMENDMENT

PLANNING SERVICES
ADUR & WORTHING
PLAN WWDM 0331/17
DATE Rec'd: 15/2/17
AMEND