A3

NOTES

ALL DIMENSIONS TO BE CHECKED ON SITE



ELEVATION B - All windows to be replaced

ELEVATION D - All windows to be re

EAST (SIDE) ELEVATION

0 10m

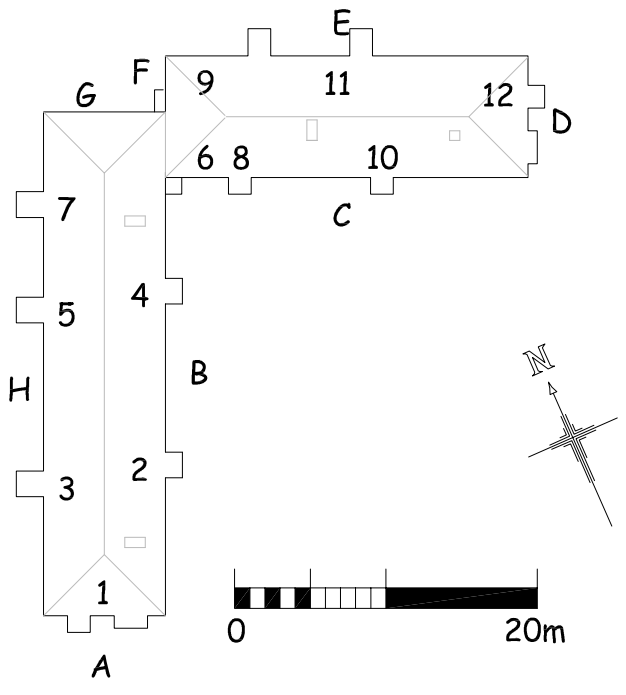

St. Mary's Close
Shoreham By Sea

Replacement Windows
Existing and Proposed East Elevations

Overill Associates Ltd
Chartered Building Surveyors
RICS
5 The Drive
Hove
BN3 3JE
Tel : 01273 716896
Fax : 01273 731267

Scale 1:100 & 1:500 @ A3	Drg No.	Revision
Date: April 2019	SMC/4	
Drawn: JNC		