
Location Plan - BN13 1PU

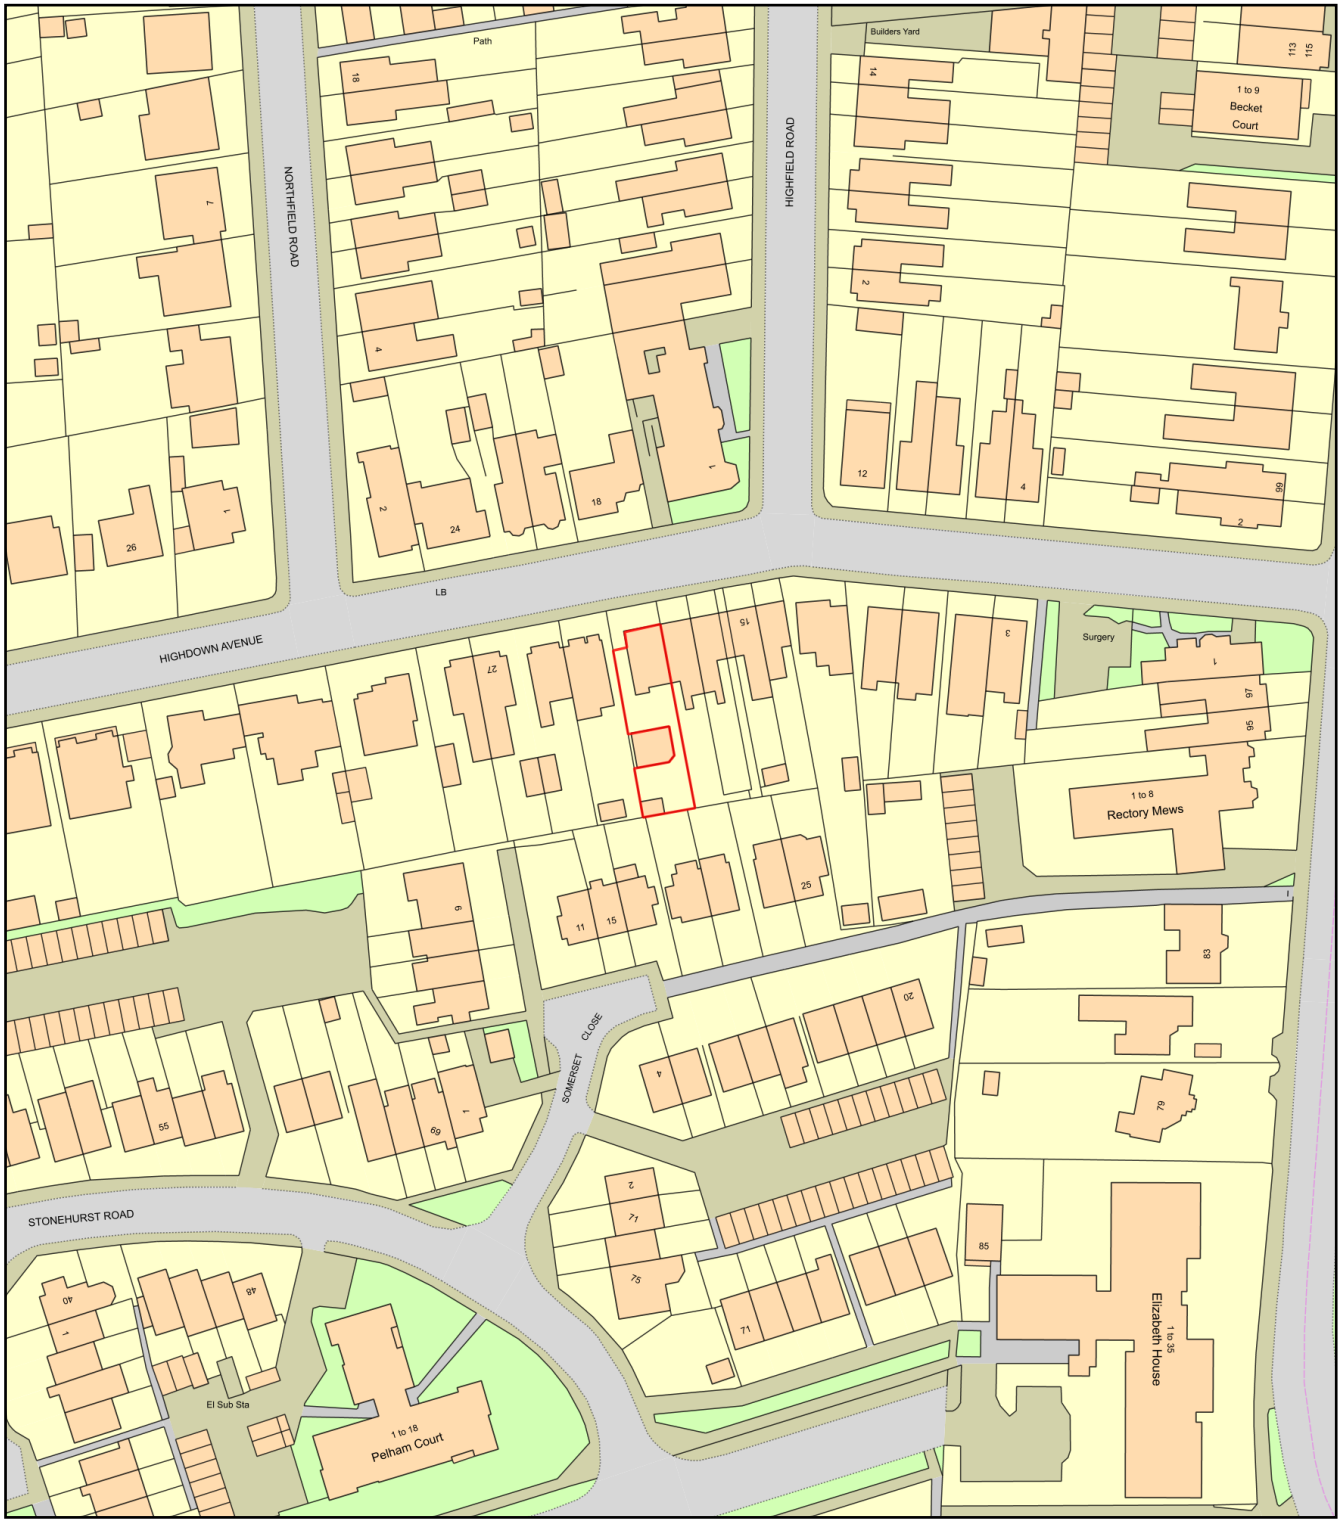

0 50
Metres

N

ReQuestaPlan

Plan Produced for:	Paul Dendle
Date Produced:	02 May 2023
Plan Reference Number:	TQRQM23122144030517
Scale:	1:1250 @ A4

© Crown copyright and database rights 2023 OS 100042766