
© 2D Plan Store Ltd.

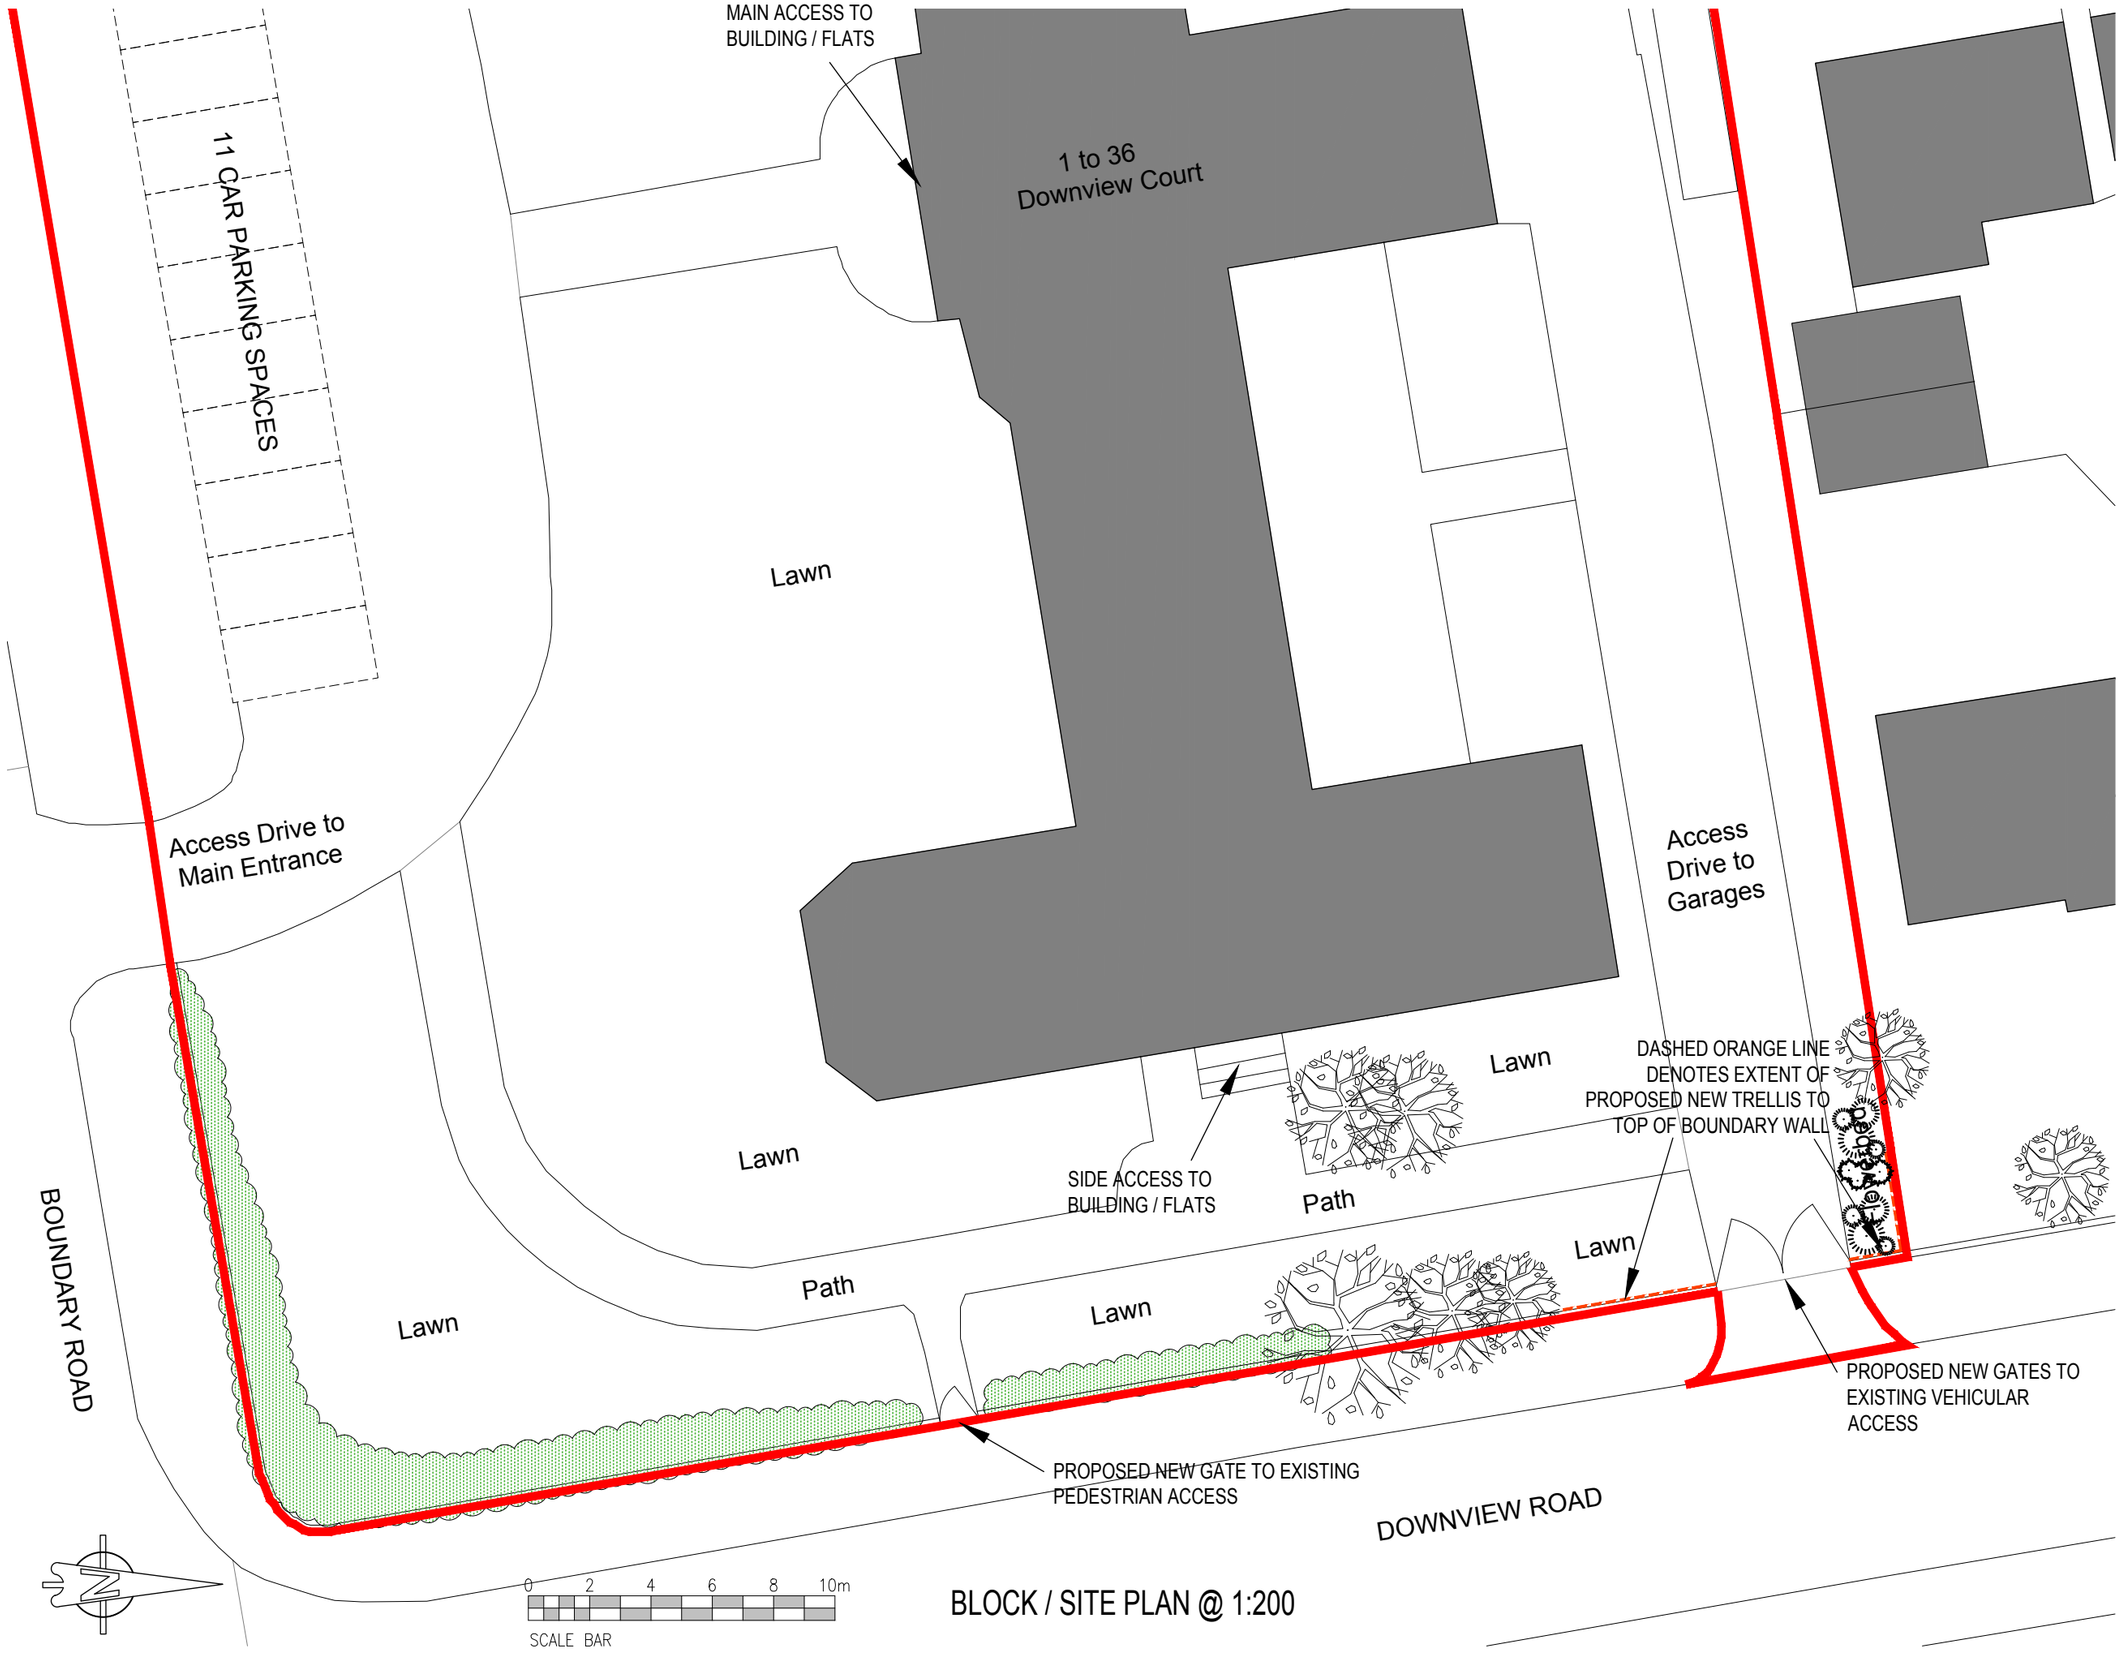

BLOCK / SITE PLAN @ 1:200

NOTES

Use figured dimensions only. Scale drawing only when a scale bar is present. All dimensions to be checked by user and any discrepancies, error or omissions to be reported to the architectural designer before work commences. Read this drawing with all relevant materials.

Rev	Date	Drn	Description
P3	18.09.2025	ADR	POSITION OF TRELLIS TO NORTHERN BOUNDARY ADDRESS ENCROACHMENT ON ADJACENT PROPERTY AS HIGHLIGHTED BY LPA

Purpose of Issue:
Planning Application

client:
Downview Court (Worthing) Limited

project:
Downview Court BN11 4LS

drawing title:
New Pedestrian and Vehicular Access Gates
Site Plan

scale at A3:	date:	drawn by:	checked by:
As noted	29/08/2025	ADR	NG

drawing number: P2507/PL03
revision: P3

2D Plan Store Ltd.
10 Greenfields, Liss, Hampshire, GU33 7EH
[m] 07748 115683 [E] ar_2dplanstore@outlook.com