From: rogersbigtone@aol.com
Sent: 23 January 2013 07:27
To: Hannah Barker
Subject: Re: 44 Boundstone Lane Side extension LDC AWDM/0060/13
Attachments: 44 Boundstone Lane, Lancing.pdf

Dear Hannah,

Please find attached revised plan as requested.

Regards
Tony

-----Original Message-----
From: Hannah Barker <Hannah.Barker@adur-worthing.gov.uk>
To: 'rogersbigtone@aol.com' <rogersbigtone@aol.com>
Sent: Tue, 22 Jan 2013 15:40
Subject: 44 Boundstone Lane Side extension LDC AWDM/0060/13

Dear Mr Rogers,

Thank you for your application. Please could I have a revised plan which is labelled to show that the extension will be constructed in materials to match existing.

Once this is received I can issue the certificate in due course.

Thank you
Hannah

Hannah Barker - Senior Planning Officer,(Part-time hours Mon-Tues 9-5 Wed 9-12.30) Planning,Community and Wellbeing | Adur & Worthing Council Services
Location: Civic Centre, Ham Road, Shoreham-by-Sea, west Sussex
Internal: 63424 | External: 01903 221475 | E-mail: Hannah.Barker@adur-worthing.gov.uk
Follow us on Facebook and Twitter - or search Adur and Worthing

_ _

Important Information and Disclaimer. Please do not print this e-mail unless necessary.The domain from which this e-mail is sent is not indicative of the Council on whose behalf it is sent. The author will indicate in the body of the e-mail on whose behalf it is sent.

The information contained in this email may be subject to public disclosure under the Freedom of Information Act 2000. Unless the information contained in this email is legally exempt from disclosure, we cannot guarantee that we will not provide the whole or part of this email to a third party making a request for information about the subject matter of this email.

This e-mail is intended exclusively for the addressee and may contain information that is confidential and/or privileged. If you are not the intended recipient please note that any form of distribution, copying or use of this communication or the information in it is strictly prohibited and may be unlawful. If you have received this communication in error please return it to the sender and delete the material from any computer and destroy any printed copy. Adur District Council and Worthing Borough Council cannot guarantee that this message or any attachment is virus-free or has not been intercepted or changed. The views of the author may not necessarily reflect those of either Adur District Council or Worthing Borough Council. Any opinions or other information in this message that do not relate to the official business of Adur District Council and / or Worthing Borough Council are neither given nor endorsed by them.

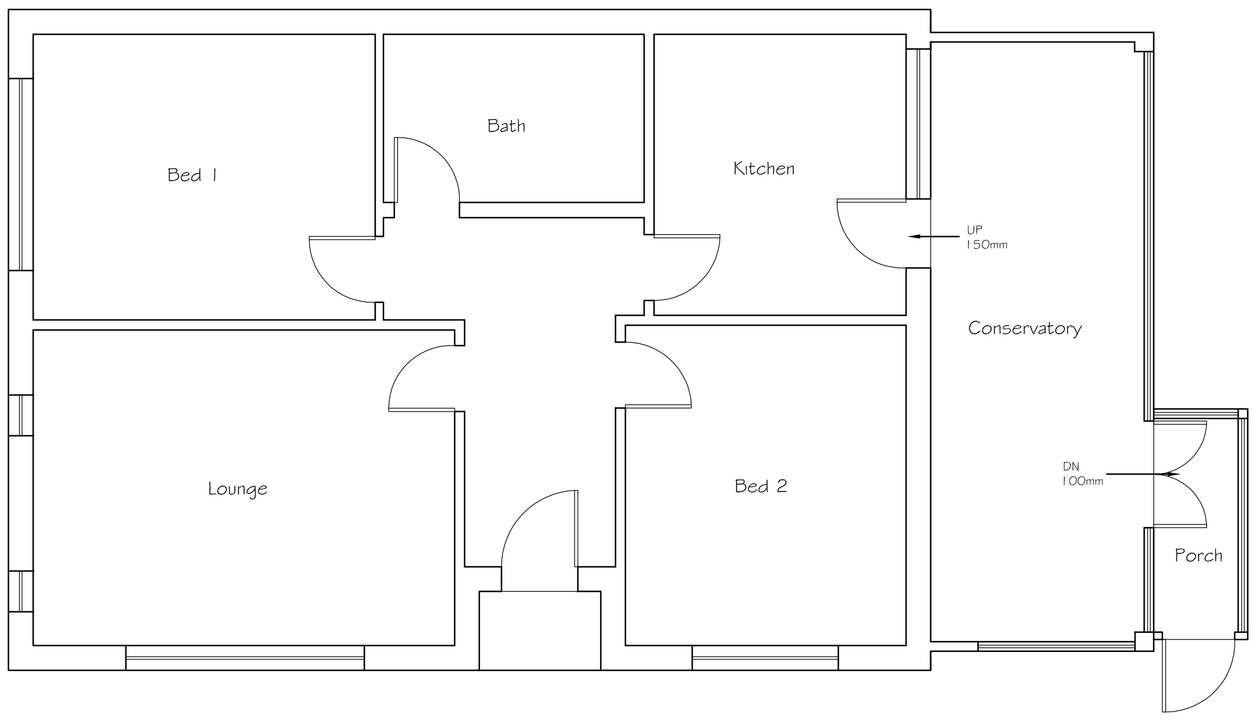

Existing Floor Plan

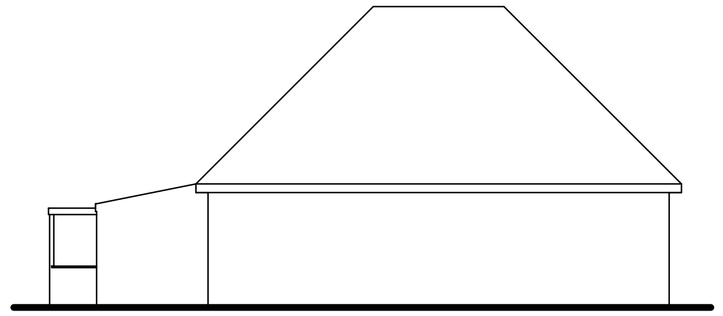

Existing Rear Elevation

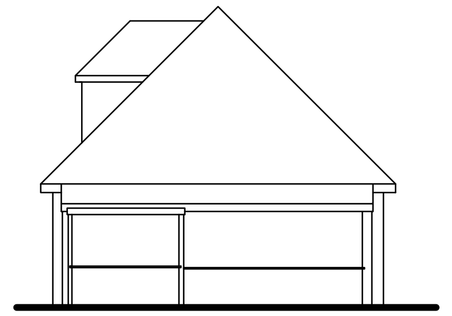

Existing Side Elevation

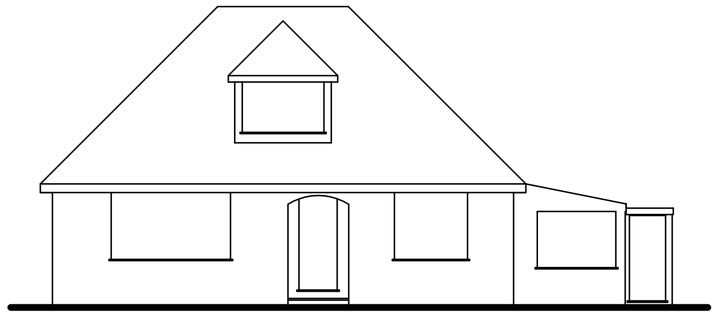

Existing Front Elevation

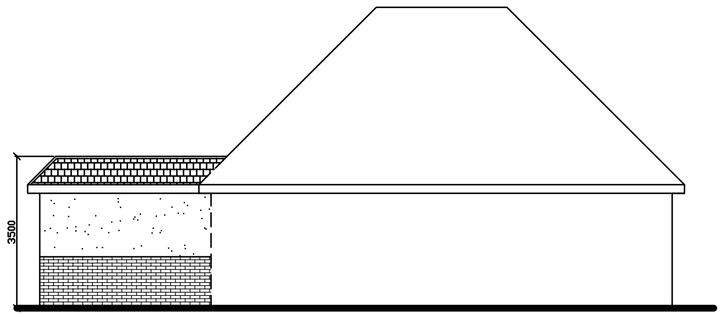

Proposed Rear Elevation

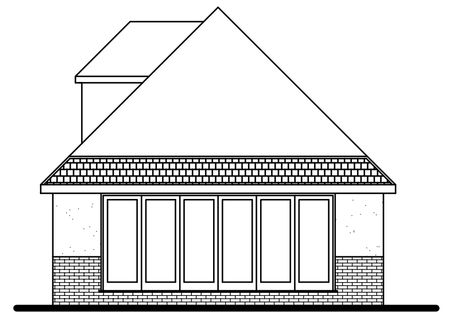

Proposed Side Elevation

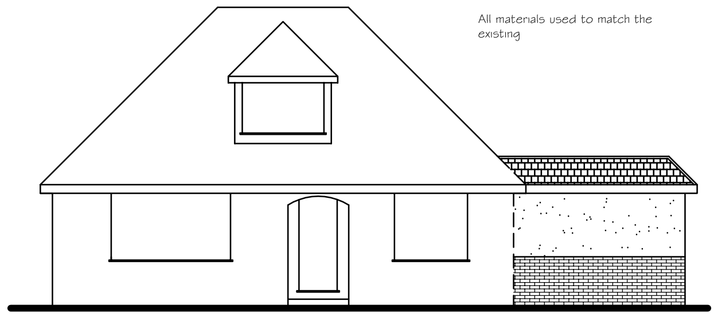

All materials used to match the existing

Proposed Front Elevation

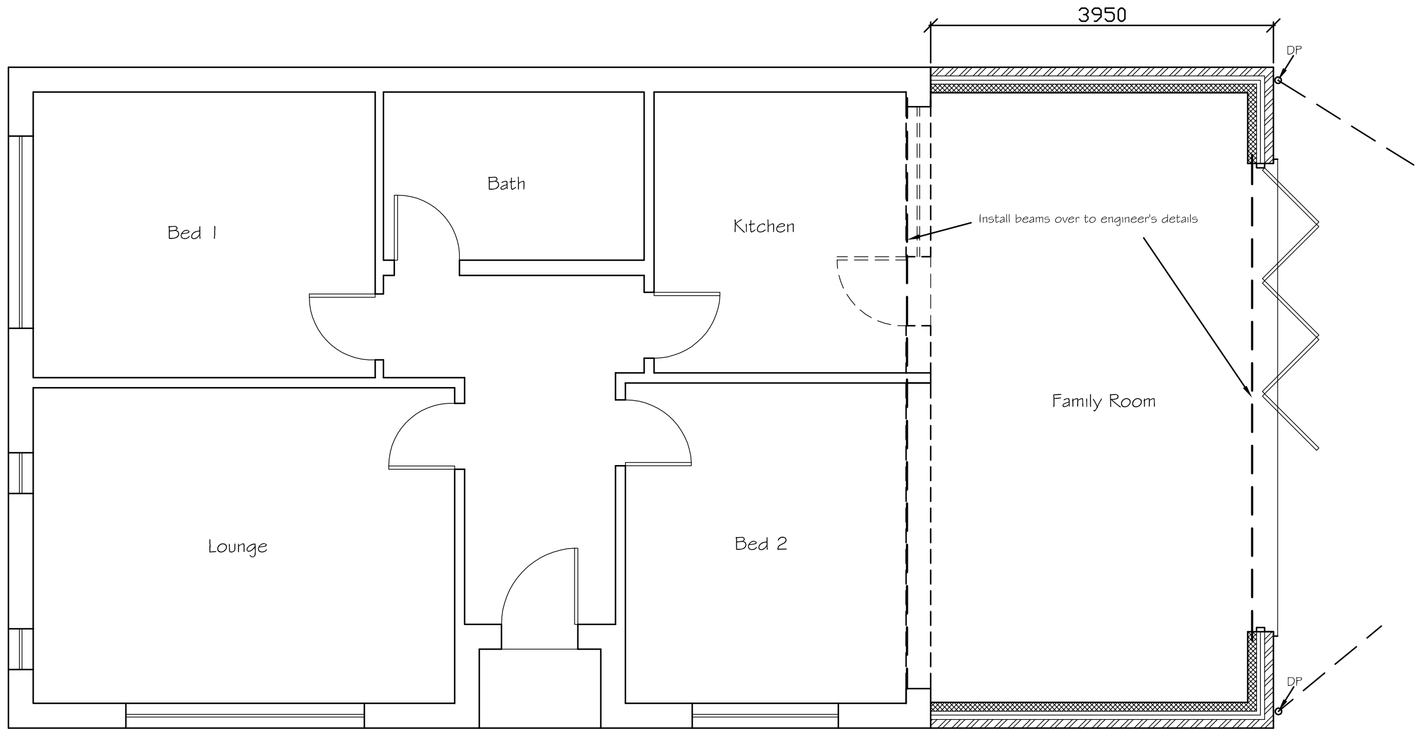

Proposed Floor Plan

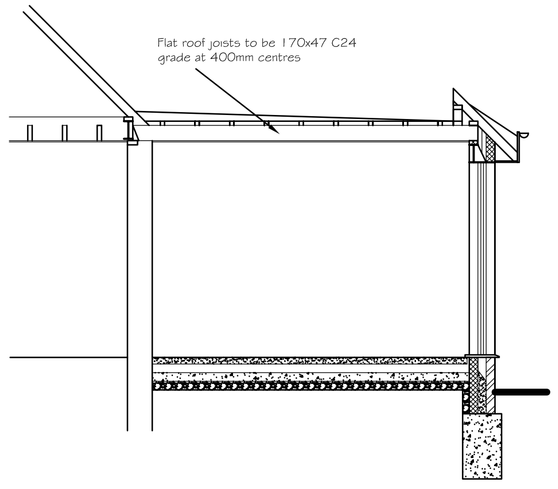

Cross Section

Tony Rogers
Building Consultants
Address: 40 Dawn Crescent, Upper Beeding
West Sussex, BN44 3WH
Telephone: 01903 815225 Fax: 01903 815225

Rev.	Date:	Revision Description:

Client: Mr J Peake

Address: 44 Boundstone Lane
Lancing
West Sussex
BN15 9QP

Project: Proposed ground floor extension

Scale: 1:50 1:100
Paper Size A1

Date: January 2013

Drawing No: 13/806/01

Drawn By: AWR

Revision: