


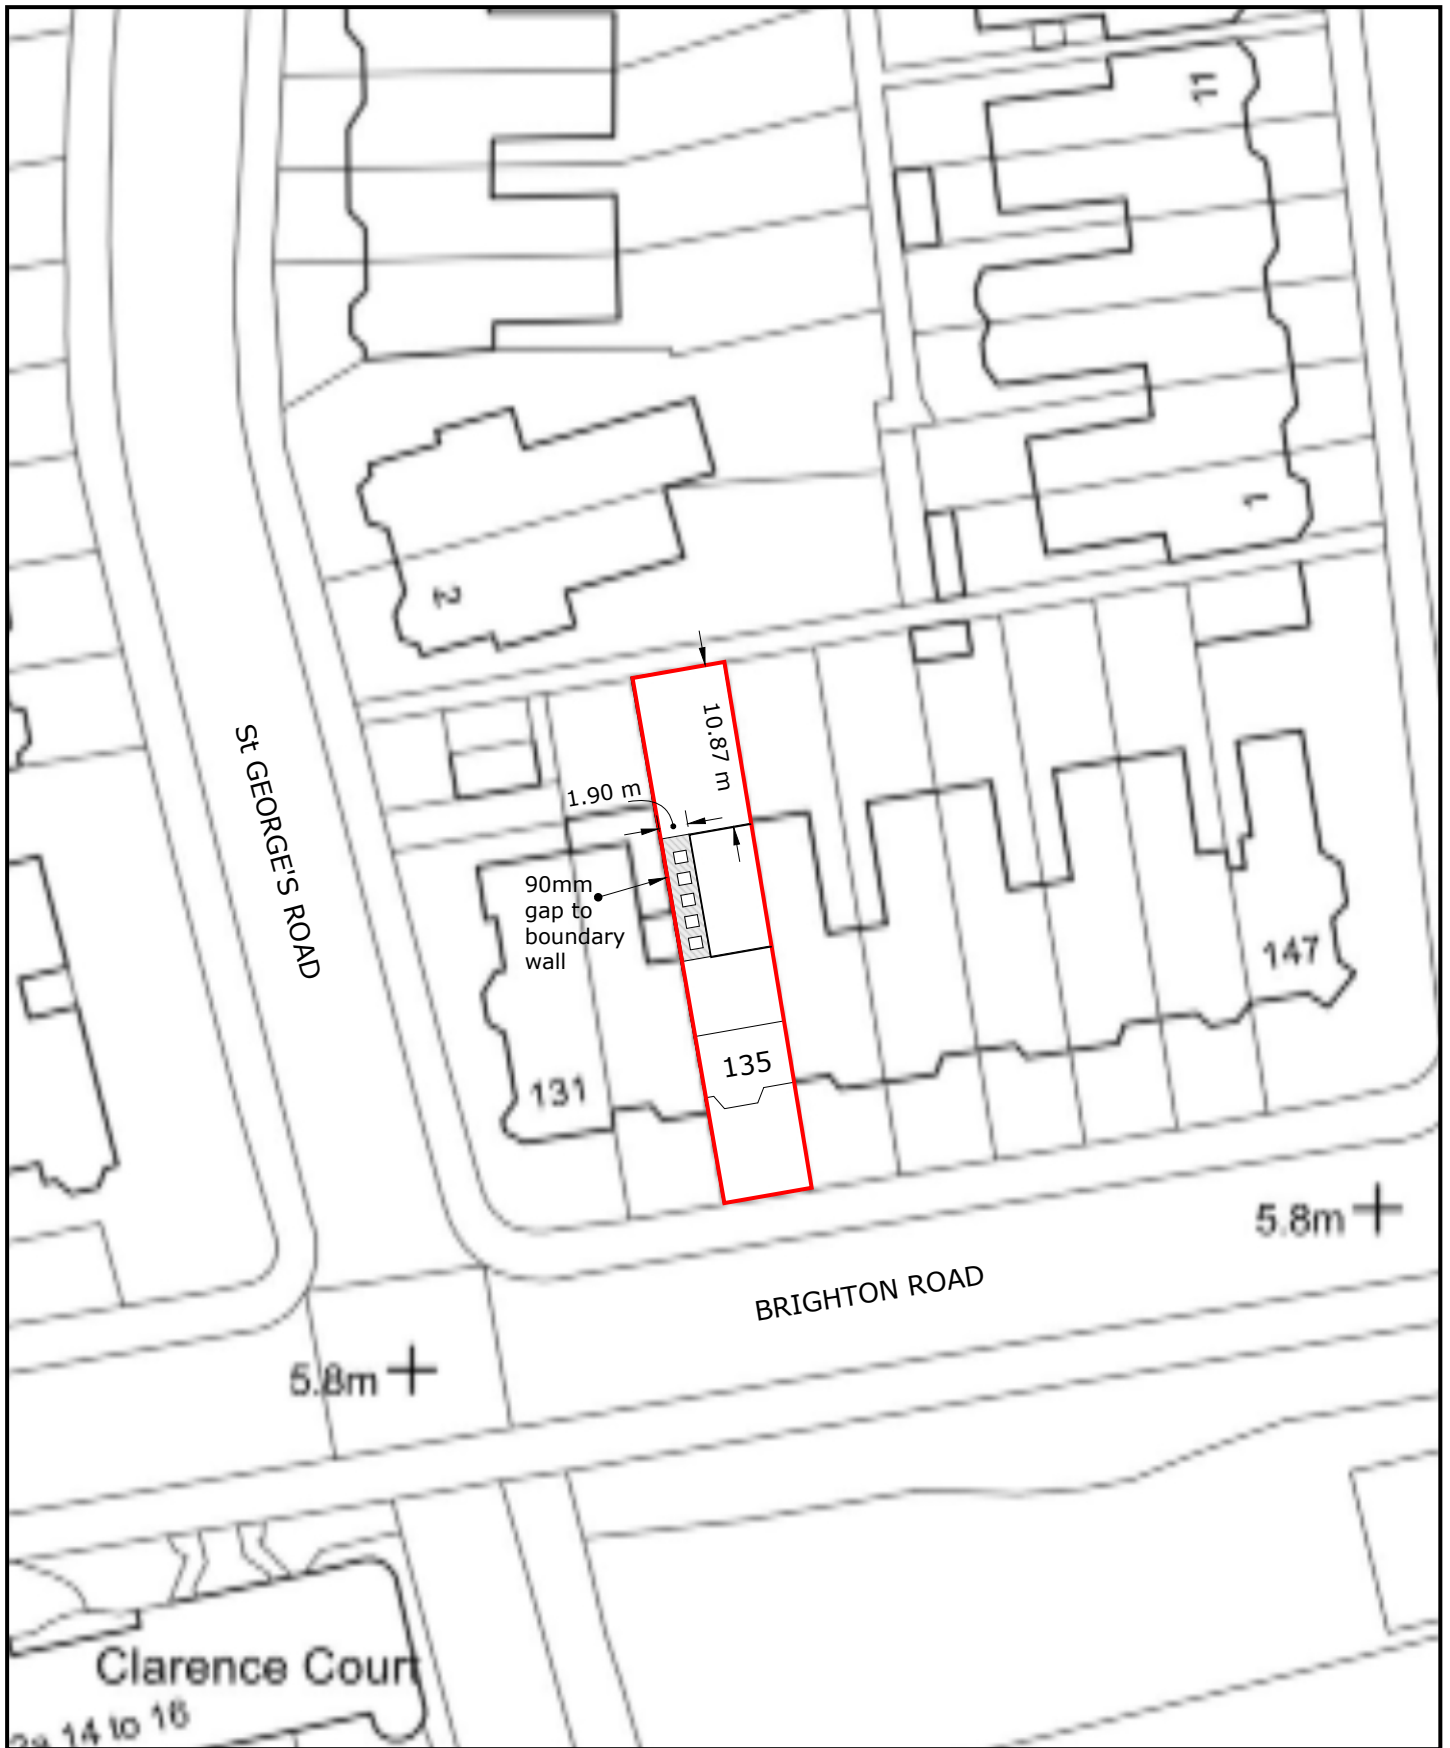

SITE PLAN 1:500 @ A4

135 BRIGHTON ROAD
WORTHING
WEST SUSSEX
BN11 2EU

DATE: 05/12/2025
DRWG No: DS/SADLERLINES2/03

