
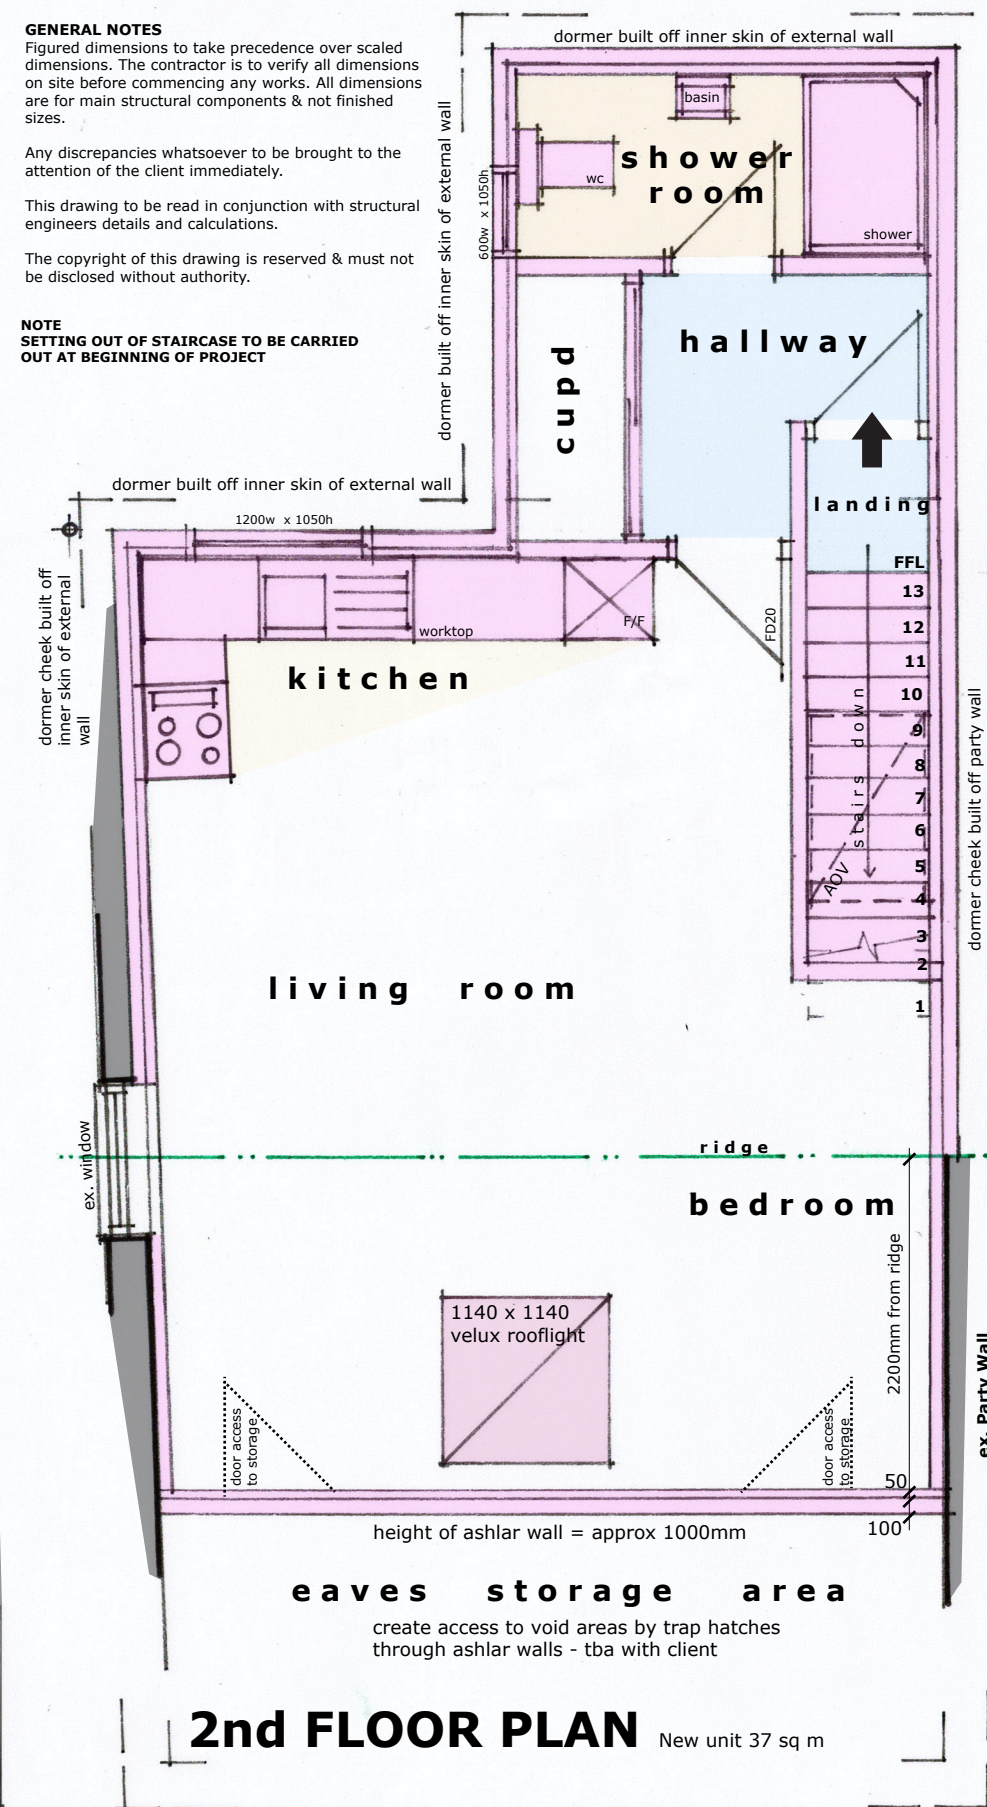
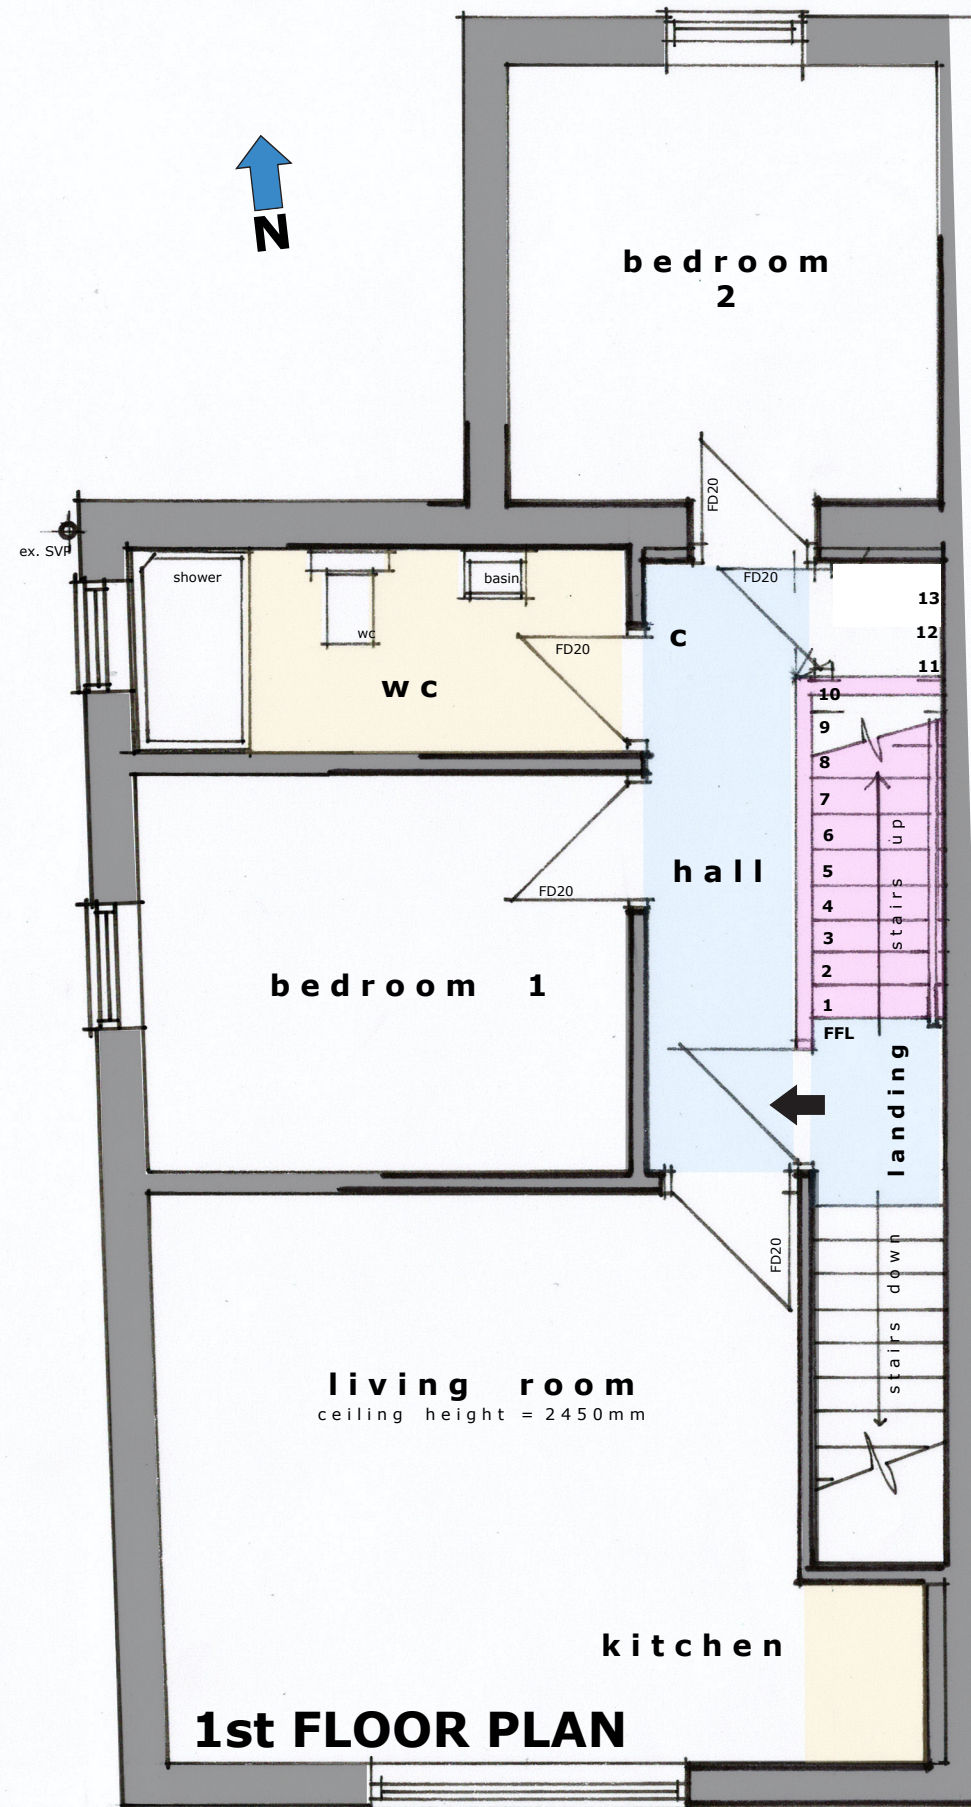


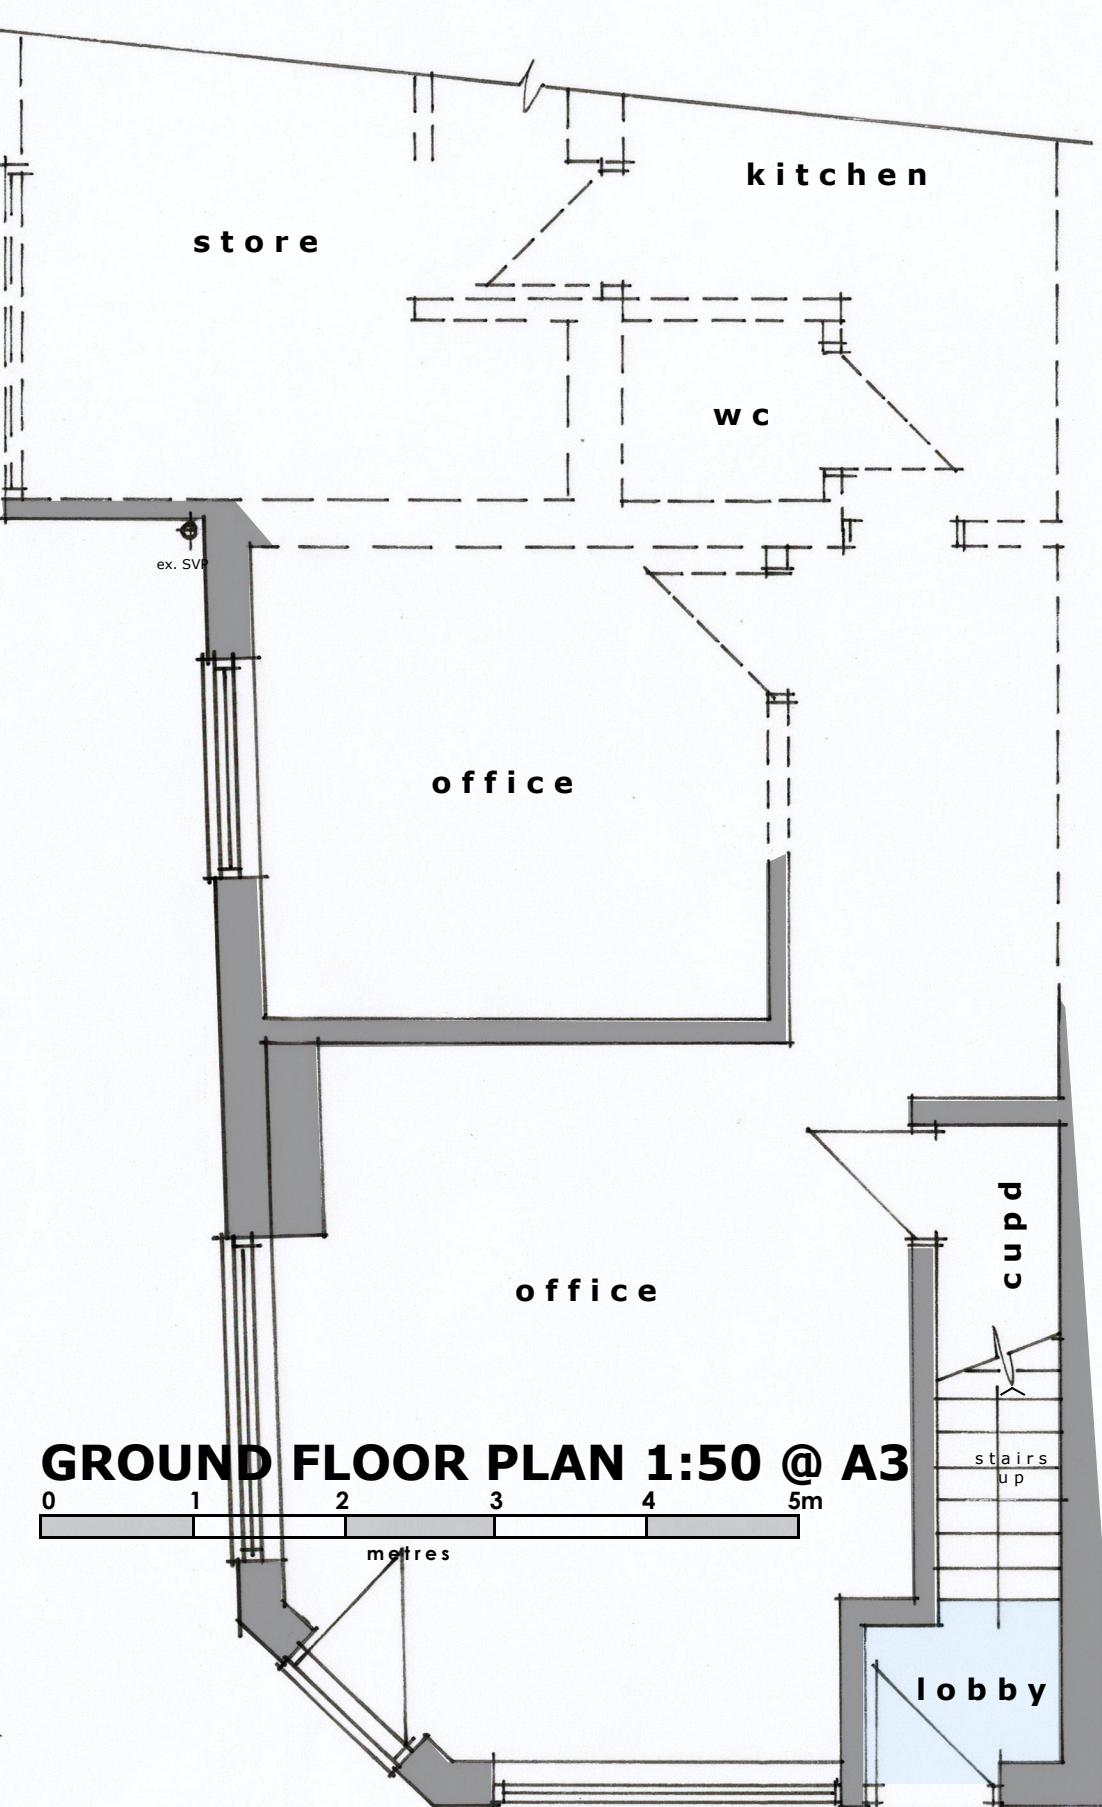

GENERAL NOTES

Figured dimensions to take precedence over scaled dimensions. The contractor is to verify all dimensions on site before commencing any works. All dimensions are for main structural components & not finished sizes.

Any discrepancies whatsoever to be brought to the attention of the client immediately.

This drawing to be read in conjunction with structural engineers details and calculations.

The copyright of this drawing is reserved & must not be disclosed without authority.

NOTE

SETTING OUT OF STAIRCASE TO BE CARRIED OUT AT BEGINNING OF PROJECT

A - additional dormer added over rear outrigger structure 15/12/25

REVISIONS

132a PAVILION ROAD, WORTHING

Proposals 03 Rev A

July 2025