ADUR & WORTHING PLANNING SERVICES	
PLAN	AWDM/1426/12
DATE VALID	16 NOV 2012

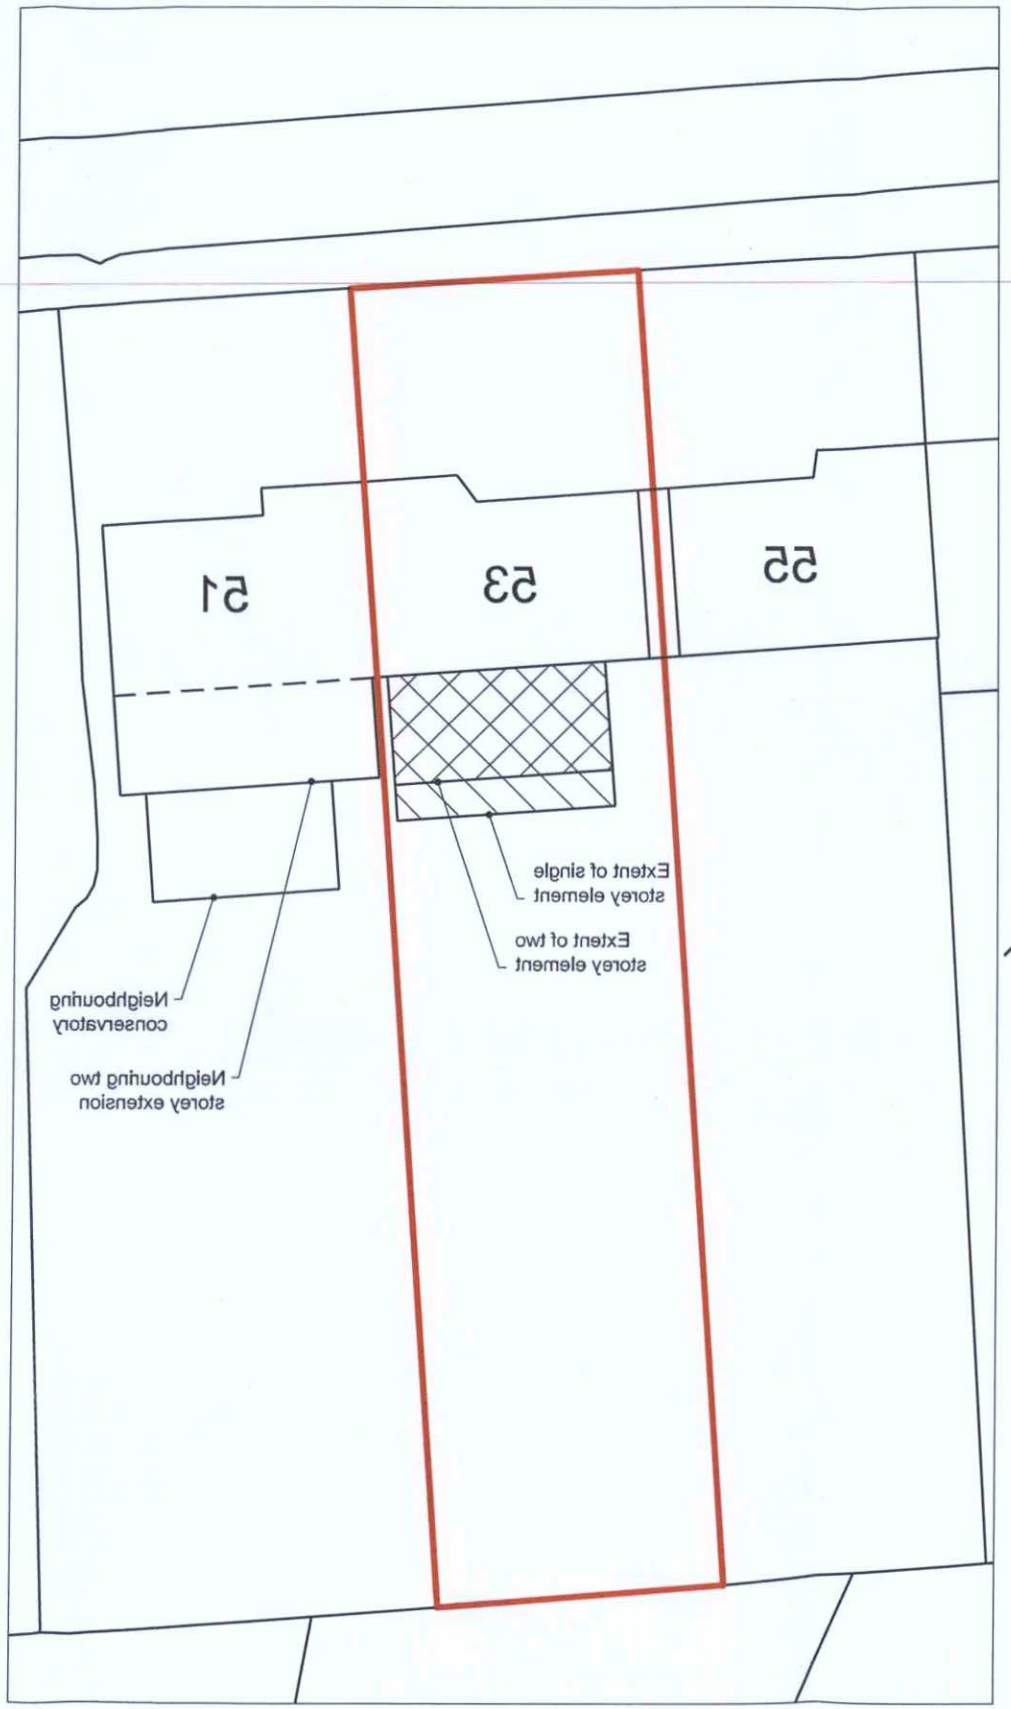

Block Plan
Scale 1:1250



Location Plan
Scale 1:1250

Rev: Description: Date:

HORIZON DESIGN

Horizon Design Ltd
34 Railway Approach
Worthing
West Sussex, BN11 1UR
T: 01903 205868
E: info@horizon-design.co.uk
W: www.horizon-design.co.uk

Client:
Mr & Mrs Strotten

Project:
Extension & Alterations to:
53 Fircroft Avenue
Lancing
West Sussex
BN15 0NR

Drawing title:
Location & Block Plan

Scale:
1:1250 / 1:200 @ A3

Date:	Drawn:
23/10/12	KWF

Drawing number:	Revision:
2610-02	-