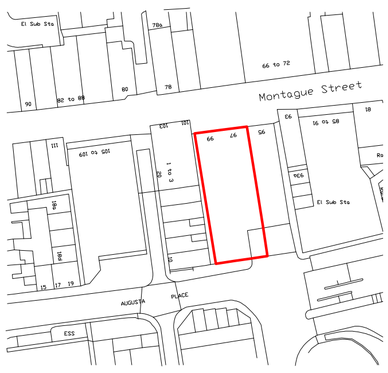

Location plan 1:1250

1:1250 0 10 20 30 40 50 60 70 80 90 100

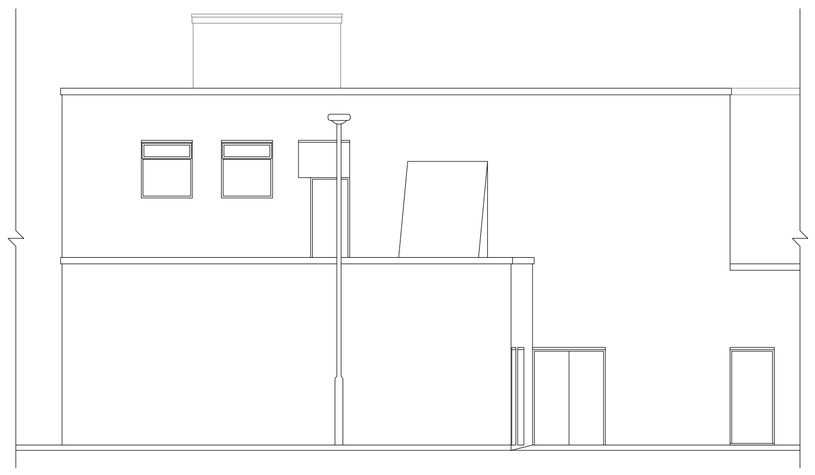

Existing Rear Elevation (South) 1:100

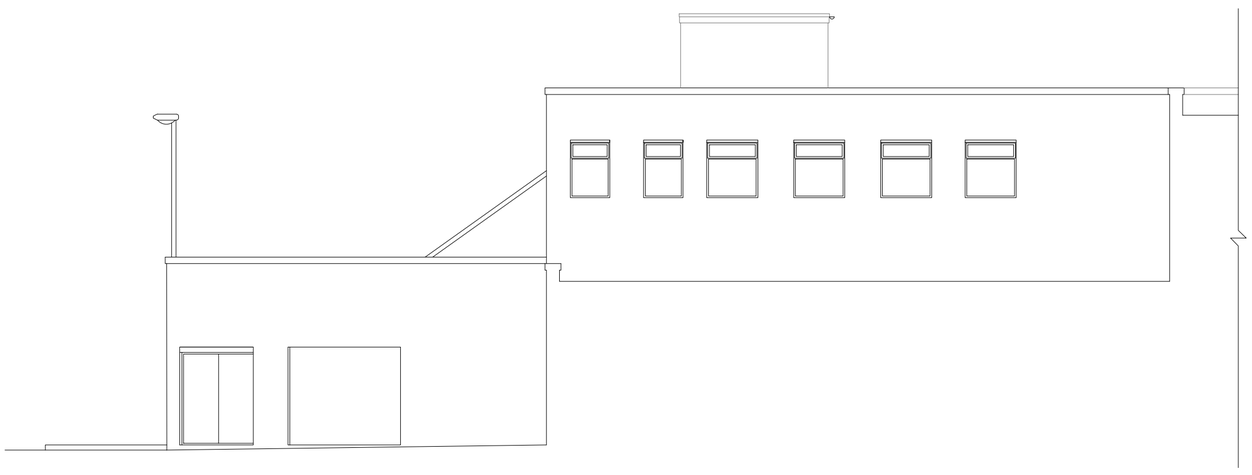

Existing Side Elevation (East) 1:100

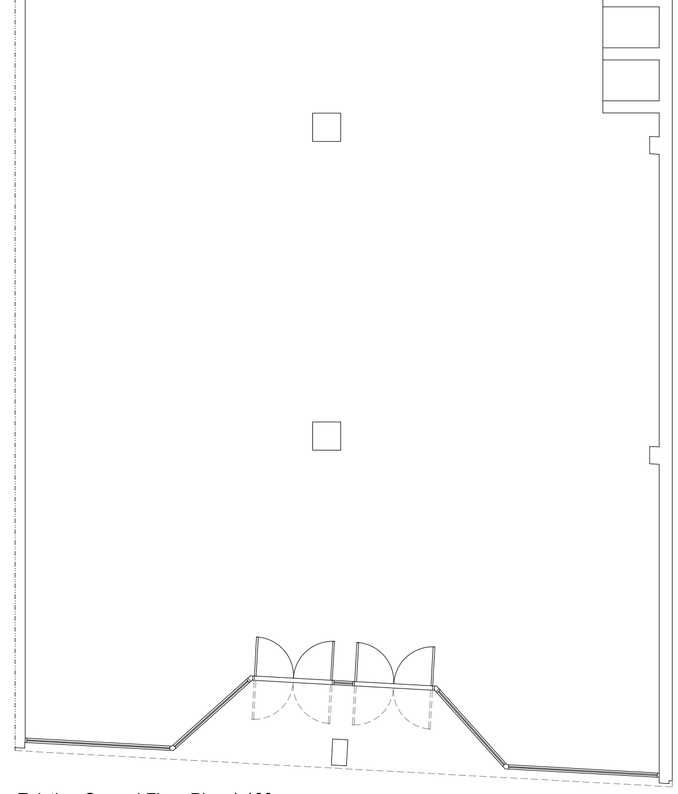

Existing Ground Floor Plan 1:100

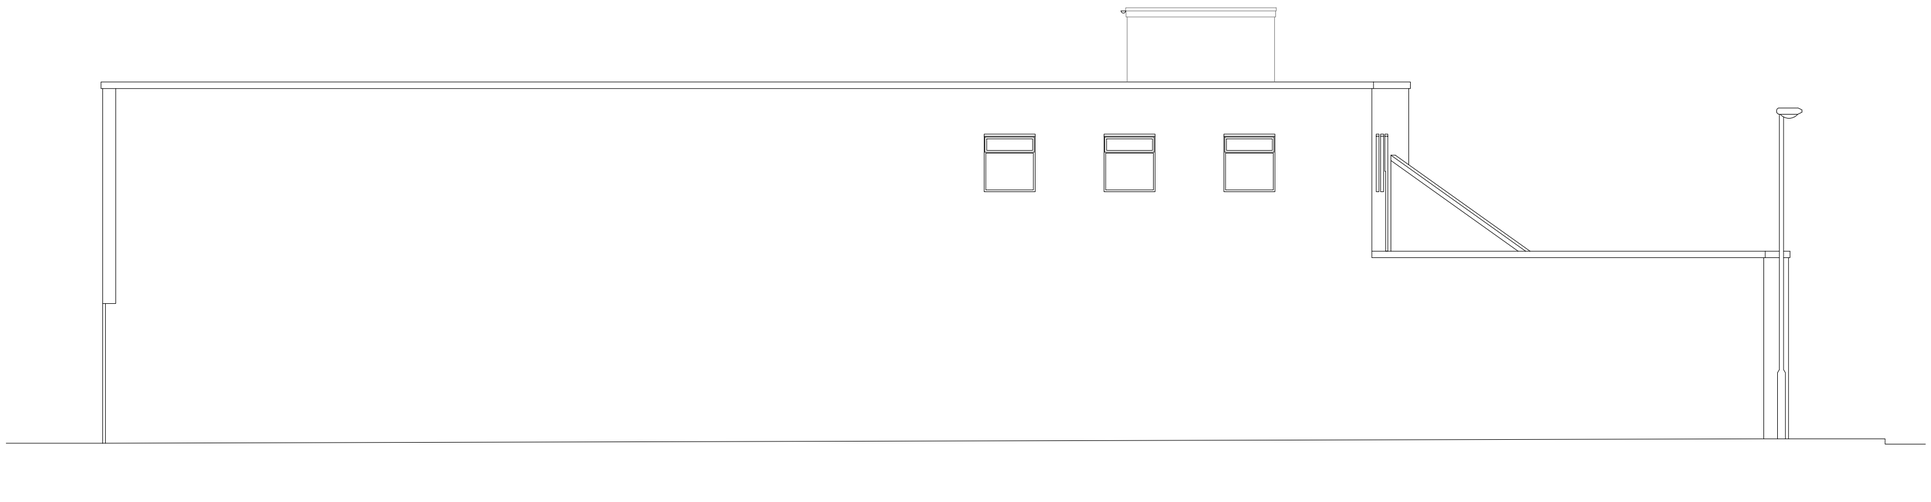

Existing Side Elevation (West) 1:100

1:100 0 1 2 3 4 5 6 7 8 9 10m

REV A 04/07/25 - 'Scale' note removed.
amendments

bpm Architectural Services Ltd.

client: Moretons Investments Ltd

project: 97-99 Montague Street
Worthing
BN11 3BN

project ref: 3110 Drawing No. 01A

drawing title: Existing

drawn by: AW

date: June 25 scale: 1:100@ A1

www.bpmnet.co.uk
info@bpmnet.co.uk

Check all dimensions on site before all work is commenced

All goods materials workmanship to conform with current building regs BSS and COP's