




NOTE:

This drawing is for planning purposes only, and is not to be used for any other purpose. Supplier is to carry out their own measured survey prior to ordering materials.

Requirement for safety glazing, means of escape and ventilation are to be determined by the supplier.


N

Scale 1:1250 — 0, 20, 40, 60, 80, 100 Metres

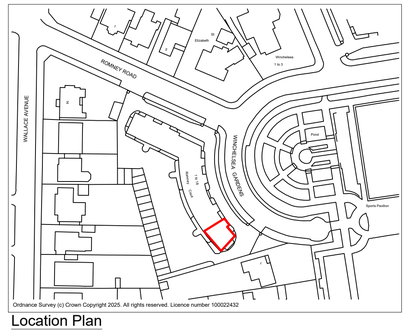


Location Plan
Scale 1:1250

Scale 1:200 — 0, 5, 10, 15, 20, 25, 30 Metres

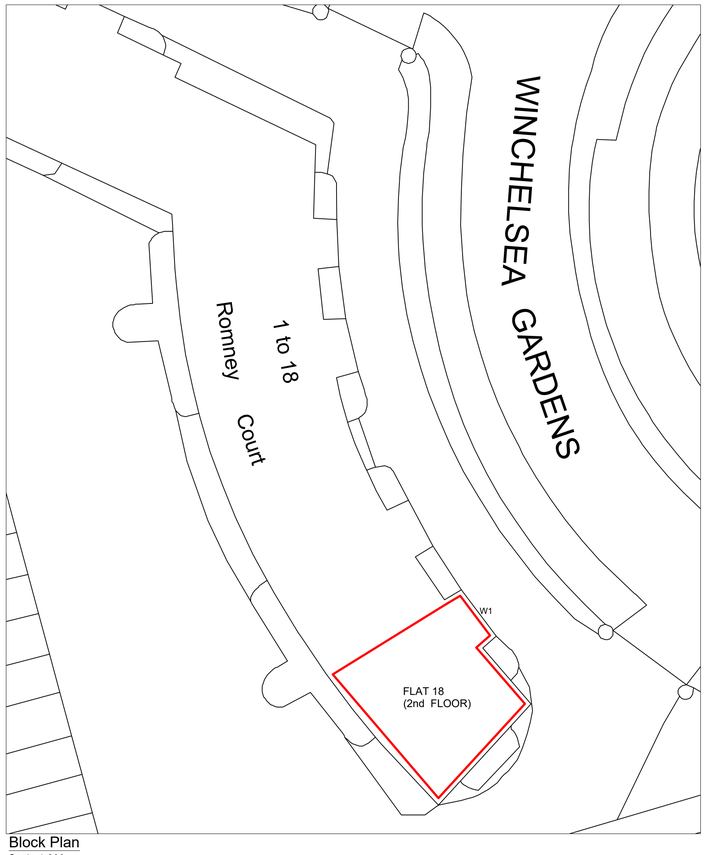

Block Plan
Scale 1:200


EXISTING

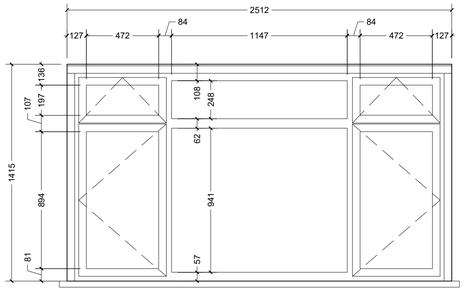

External Elevation
W1 - Lounge

Anodised aluminium frame
Double glazed

PROPOSED

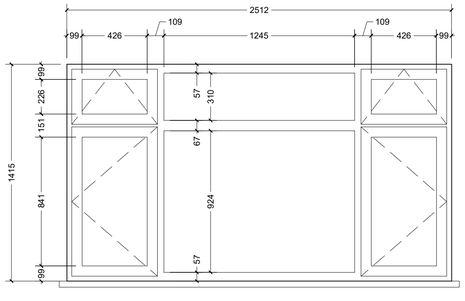

External Elevation
W1 - Lounge

White uPVC frame
Double glazed

Rev:	Description:	Date:
-	-	-

HORIZON DESIGN
ARCHITECTURAL TECHNOLOGY
Horizon Design Limited
4 High View
Worthing BN13 3DQ
01903 205868
info@horizon-design.co.uk
www.horizon-design.co.uk

Client:
Mr Empson

Project:
Replacement Glazing:
Flat 18, Romney Court
Winchelsea Gardens
Worthing
West Sussex, BN11 5EU

Drawing title:
Window Elevations, Photos, Location & Block Plan.

Scale:
1:20 / 1:200 / 1:1250 @ A1

Date: 30.06.25
Drawn: KWF

Drawing number: 3226-01
Revision: -