



A NORTH ELEVATION - PROPOSED
Scale 1:100

Materials

External Walls: White Painted Render, tile hanging to rear first floor extension to match existing.
Roof: Natural salte to match existing.
Windows: Painted timber sliding sash windows.
Link and rear ground floor doors to be slim line powdercoated aluminium colour mid grey TBC.

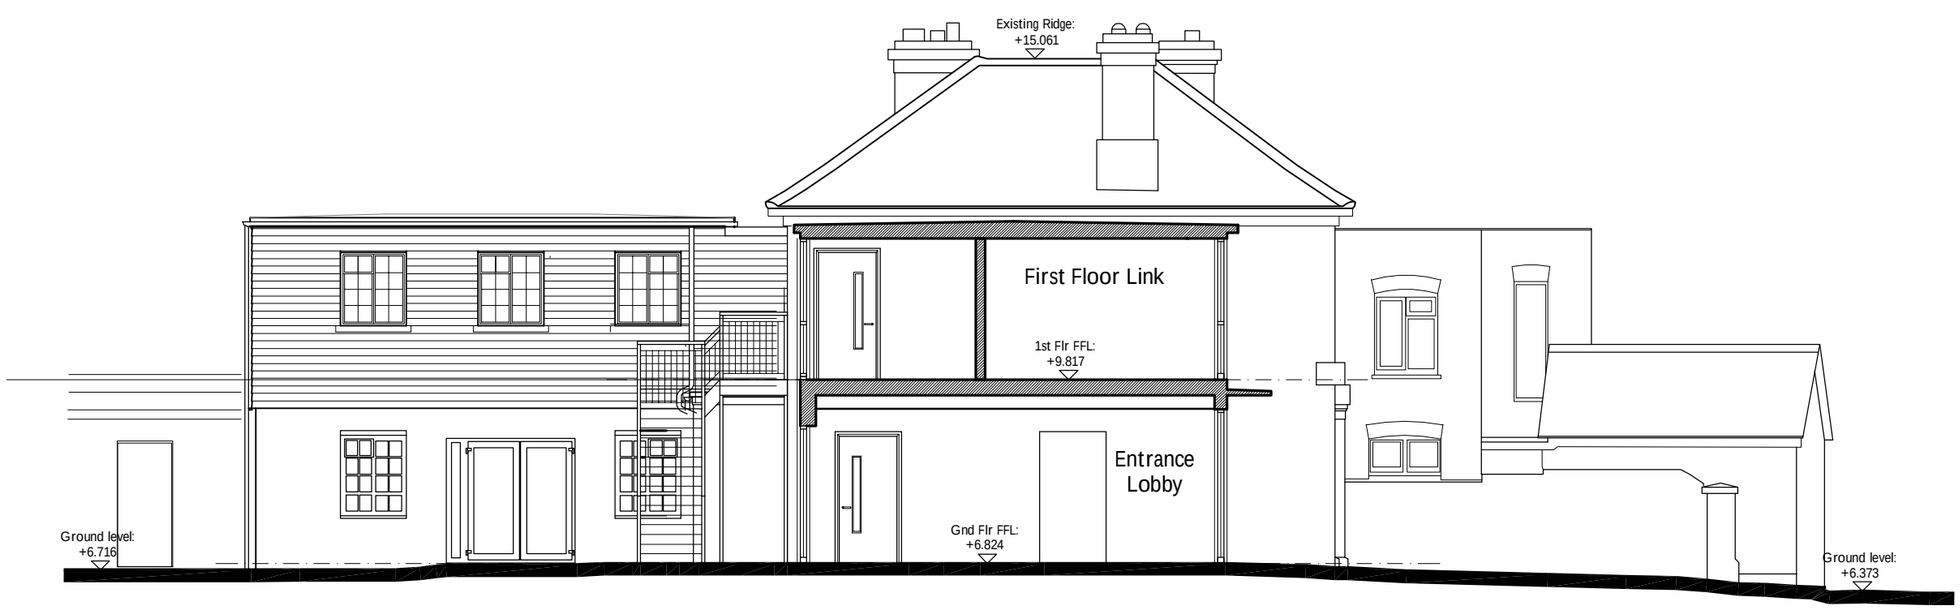

B EAST SECTIONAL ELEVATION - PROPOSED
Scale 1:100

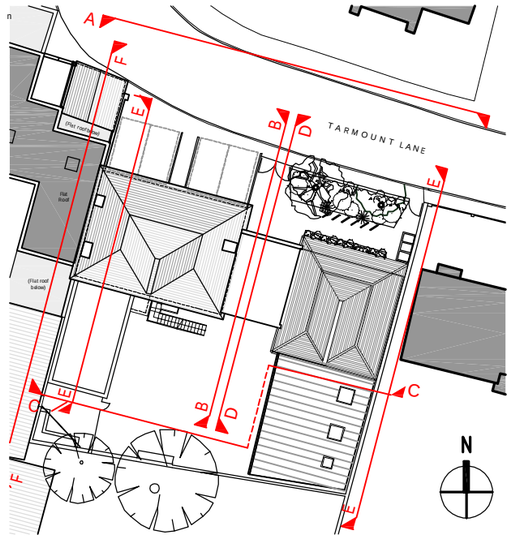

KEY PLAN TO ELEVATIONS
Scale 1:500

Note:
[redacted]
All levels and dimensions are to be checked on site.
This drawing is to be read in conjunction with all relevant consultants' requirements, drawings and specifications.
Any discrepancies between consultants' drawings to be reported to the Contract Administrator before any relevant work commences.

Copyright: 2015 Miller Bourne

Notes

Scale 1:100

0 1m 2m 3m 4m 5

Rev	Date	Description	Drawn	Checked
-	03.07.18	First Issue	CW	RM
A	26.09.18	Scheme revised following Pre App consultation	CW	RM
B	15.10.18	Minor Revisions	CW	RM
C	13.12.18	Revised following 2nd Pre App comments	CW	RM
D	10.05.19	Eastern gate removed as part of highways revision. Materials schedule added.	CW	RM
E	22.10.19	Schemes Combined	AGO	RM
F	12.12.19	Do not scale note removed	AGO	RM
G	28.01.20	Elevations to rear extension revised	AGO	RM

Status: PLANNING APP

Sunshine Nursery, Shoreham
New Building & Refurbishment

Proposed Elevations 01 - North and East

Scale	Job	Dwg	Rev
Varies @ A3	4623	AD 112	G

MILLERBOURNE ARCHITECTS
332 Kingsway
Hove East Sussex
BN3 4QW
T: 01273 411399
design@miller-bourne.co.uk