

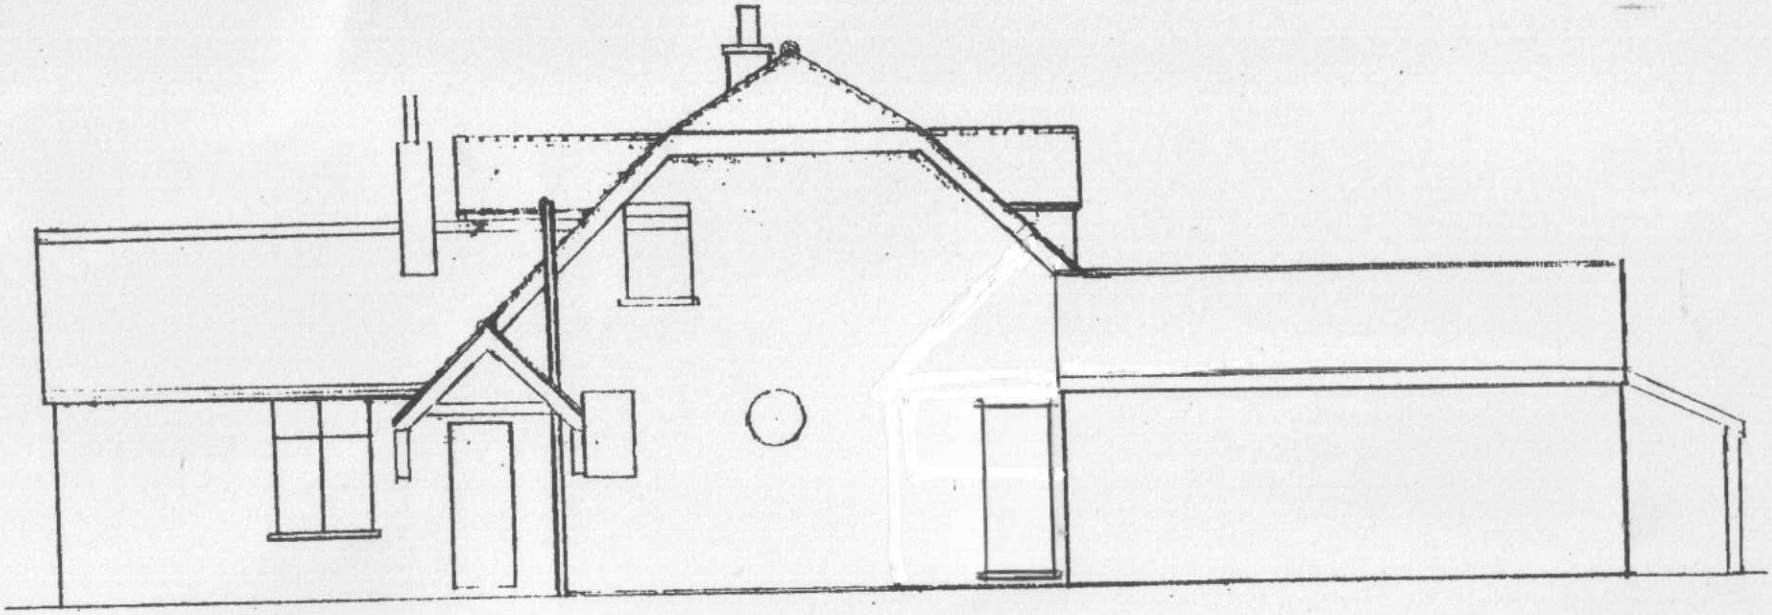


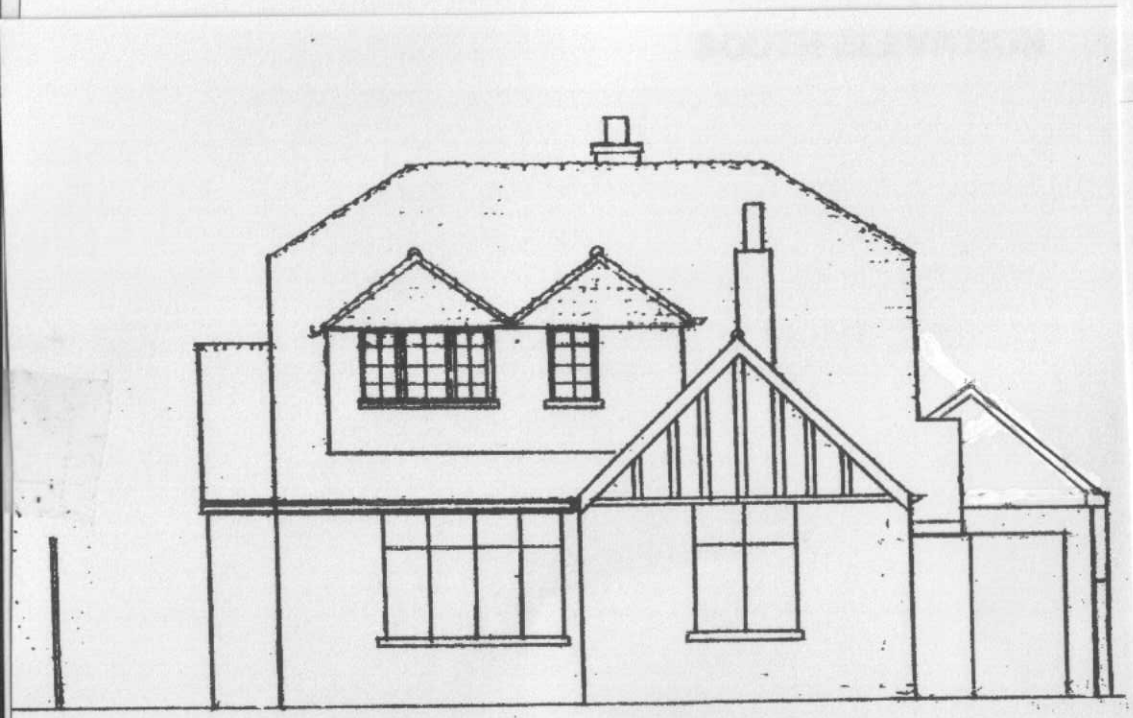

WEST ELEVATION

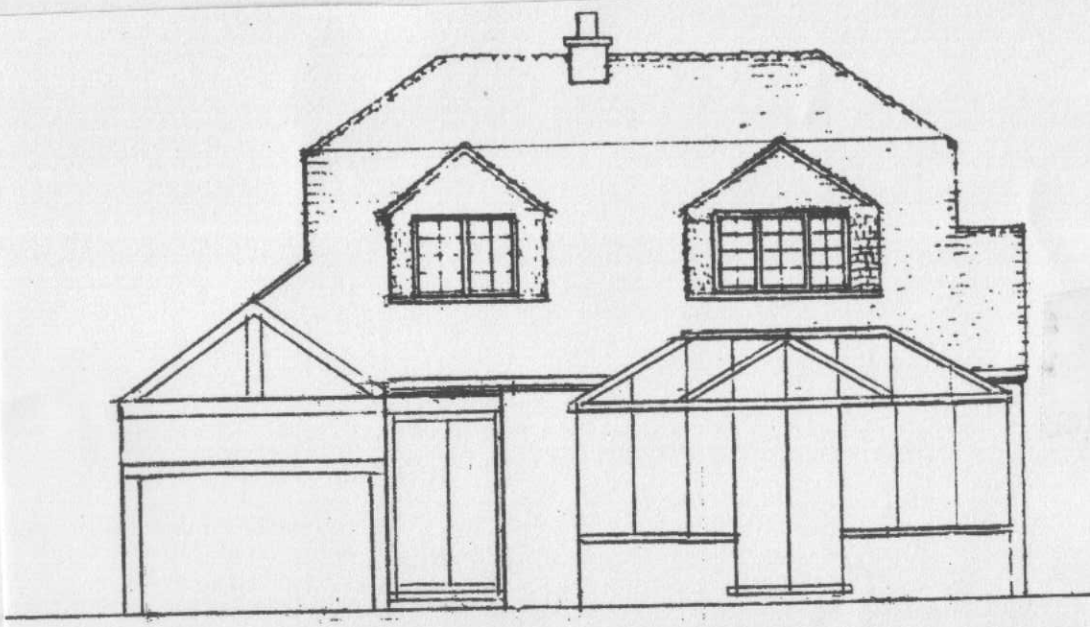

EAST ELEVATION