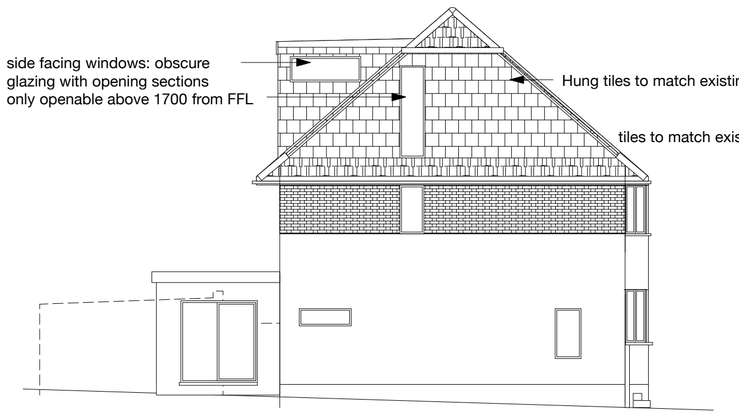

Proposed West Elevation



Proposed South Elevation

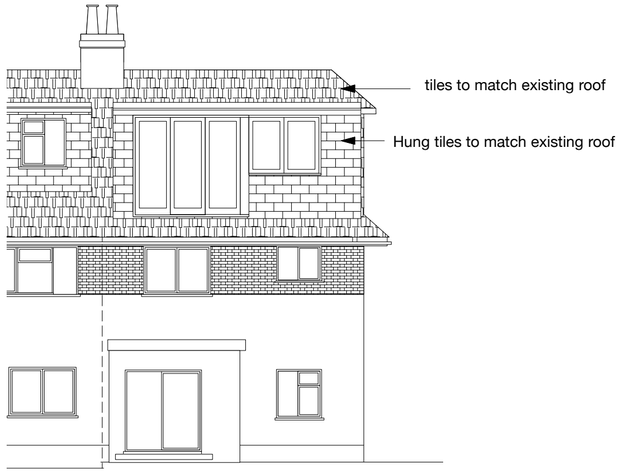

Proposed North Elevation

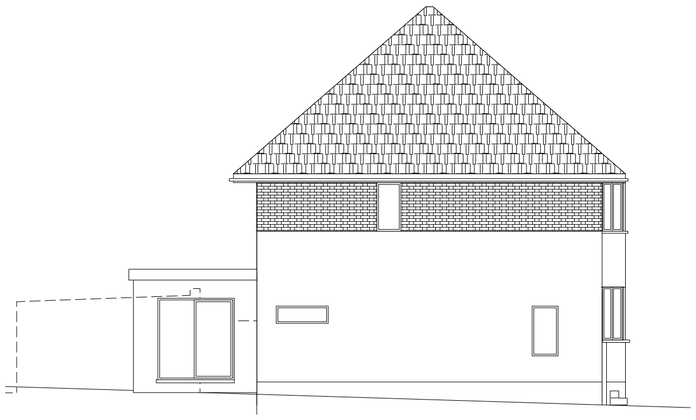

Existing West Elevation



Existing South Elevation



Existing North Elevation

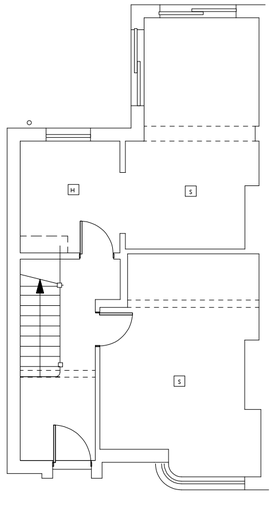

Existing / Proposed Ground Floor Level

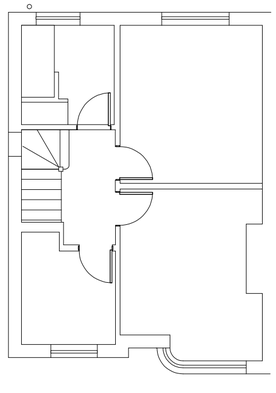

Existing First Floor Level

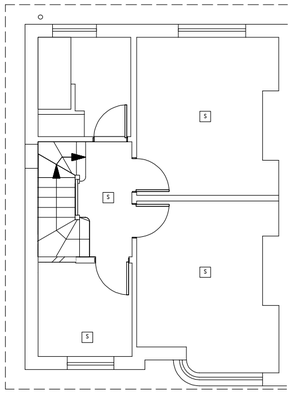

Proposed First Floor Level

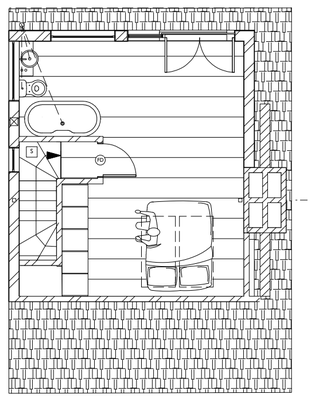

Proposed Loft Floor Level

Volumetric Calculation:

Additional volume of new loft extension = 40m3

NOTES:

1 Roof lights to project no higher than 150mm above the plane of the roof
2 New soil pipe to project no further than 1m above the roof level
3 All materials to be similar to the existing materials (including roof tiles)

0 1 2 3 4 5 6 7 8 9 10m

A2 Drawing

DAVID CHETWIN ARCHITECTS
2 Titian Road
Hove BN3 5QS
T +44(0) 1273 710075
F +44(0) 1273 710075
dc@davidchetwin.co.uk

228 Upper Shoreham Rd

Title
Proposed Plans

Scale : 1:100

Date : Oct 2010

Drawing No.: **365(PD)1**

Revision :

© DAVID CHETWIN ARCHITECTS