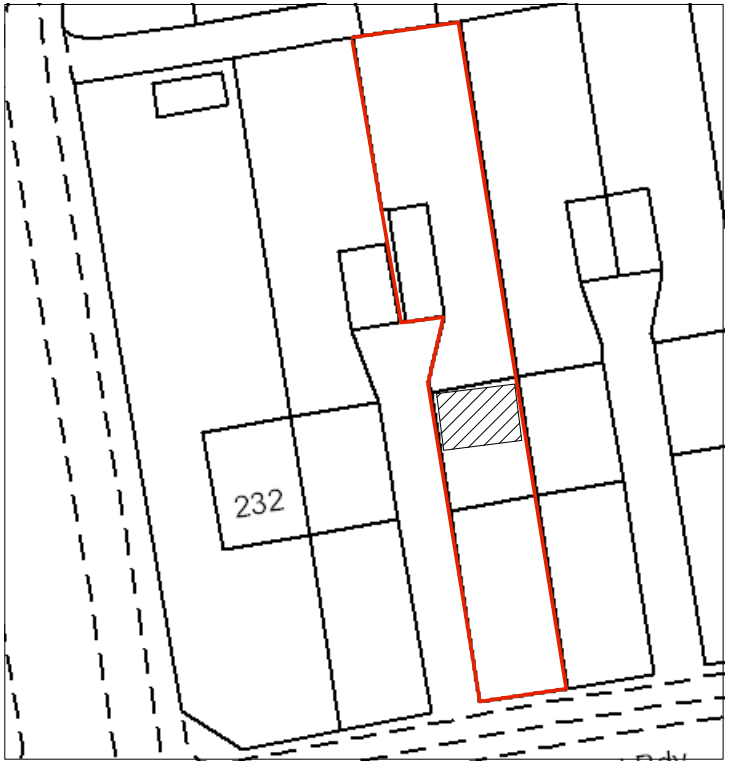

Block Plan scale 1:500

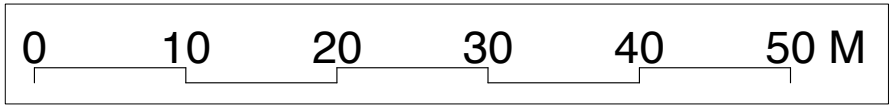

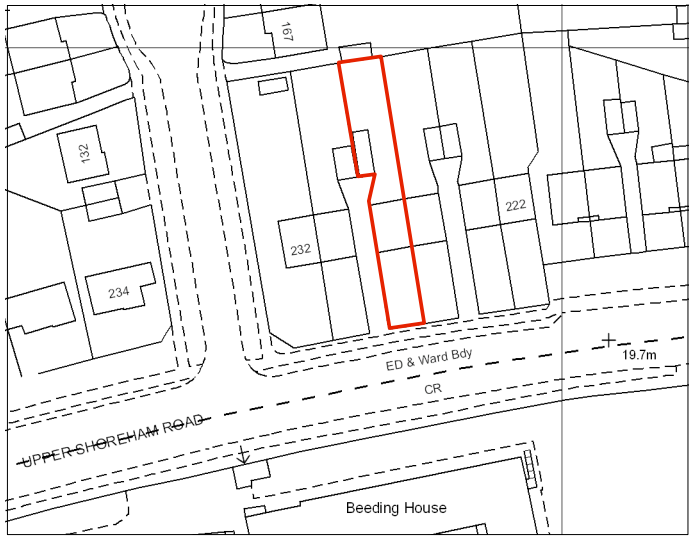

Site Plan scale 1:1250

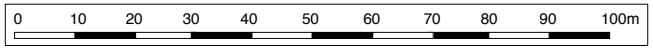

A4 Drawing

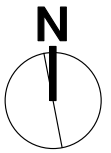

David Chetwin Architects

2 Titian Road Hove BN3 5QS

T +44(0) 1273 710075
F +44(0) 1273 710075
dc@davidchetwin.co.uk

Project
228 Old Shoreham Rd, Shoreham

Title
Site and Block Plan

Scale	Date	Drawing No	Revision
1:500 1:1250	Oct 10	**365(PL)2**	

© David Chetwin Architects